SKILLING HELLE CHRISTIANSEN ROBERTSON Structural & Civil Engineers

WTC 444.00

PROJECT THE WORLD TRADE CENTER | FLOOR TRUSS - FLOOR 106

1-27-71

Printed 1/30/71

Printed 10/6/71

Printed 5/9/79

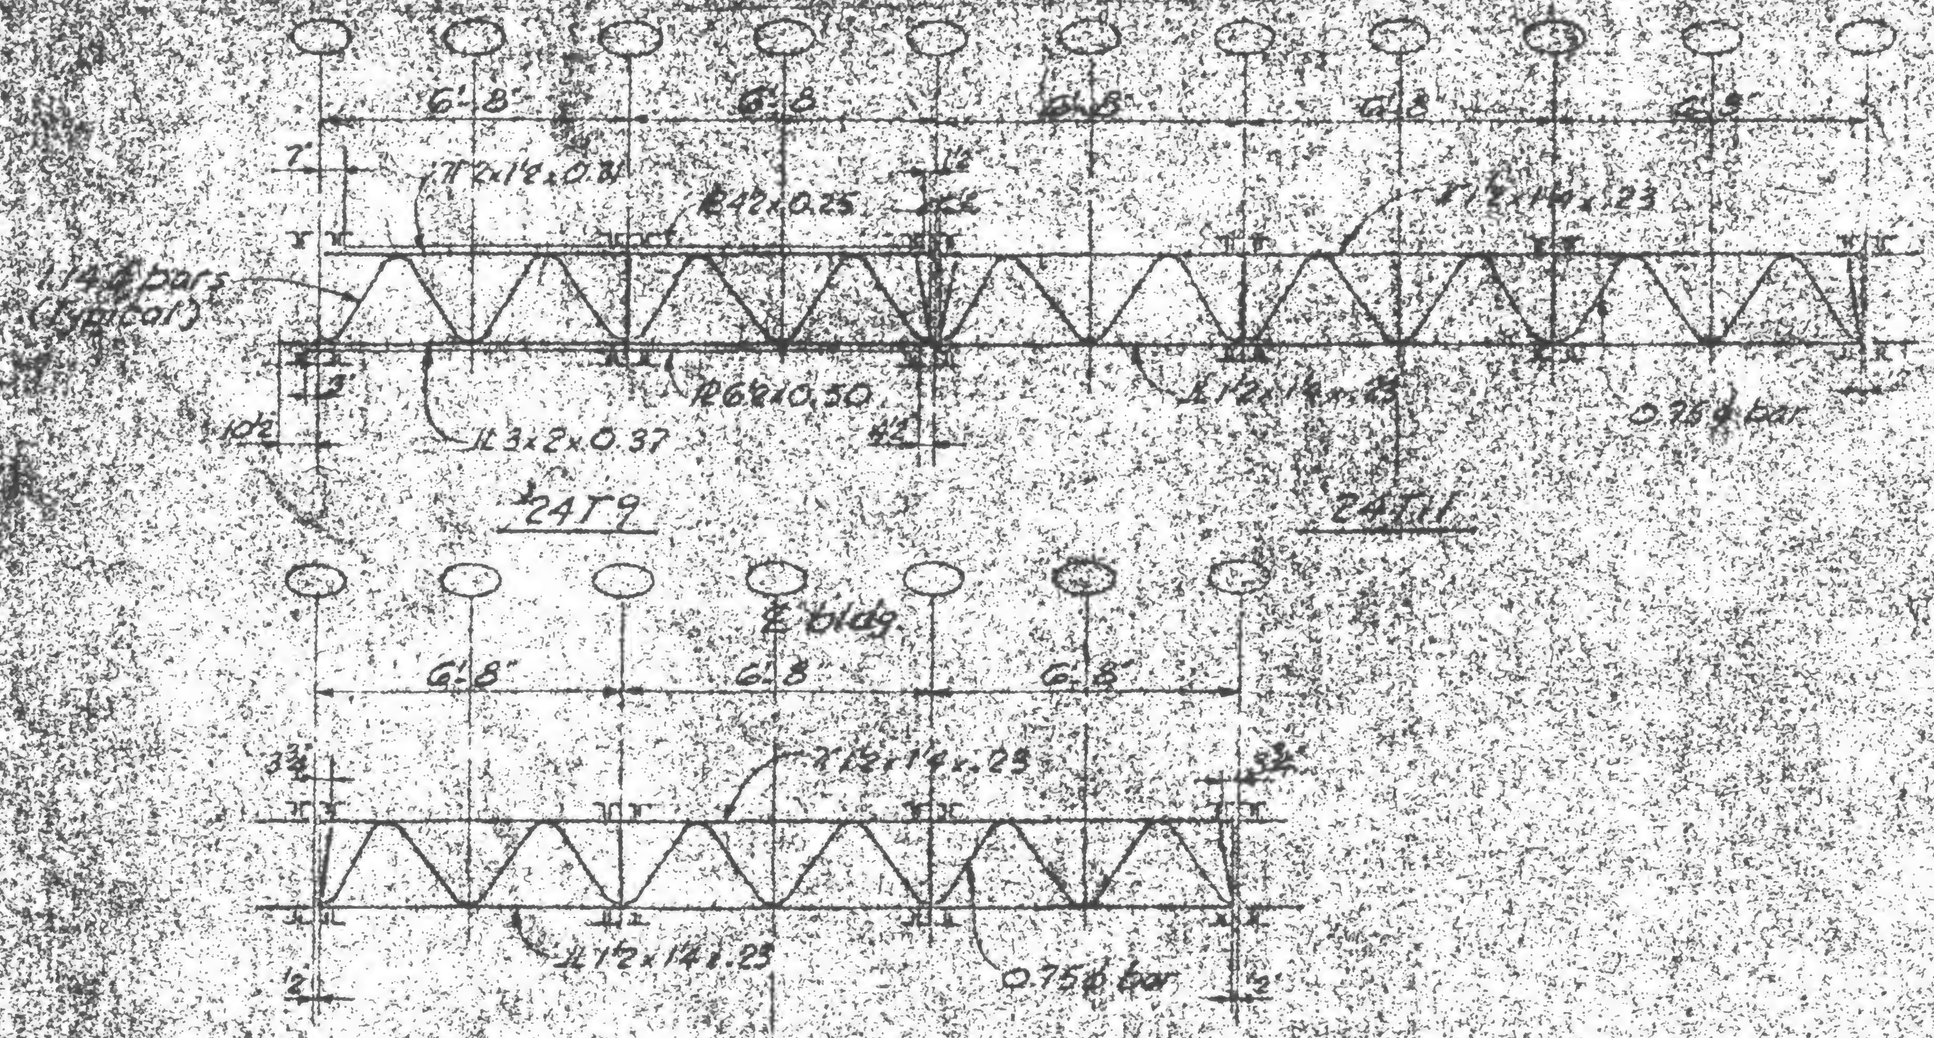

Note: No reinforcing required.

T9-A-734.6