
PROJECT THE WORLD TRADE CENTER | TITLE TRUSS DETAILS - FL. 106 | DATE 5/9/79

REVISIONS

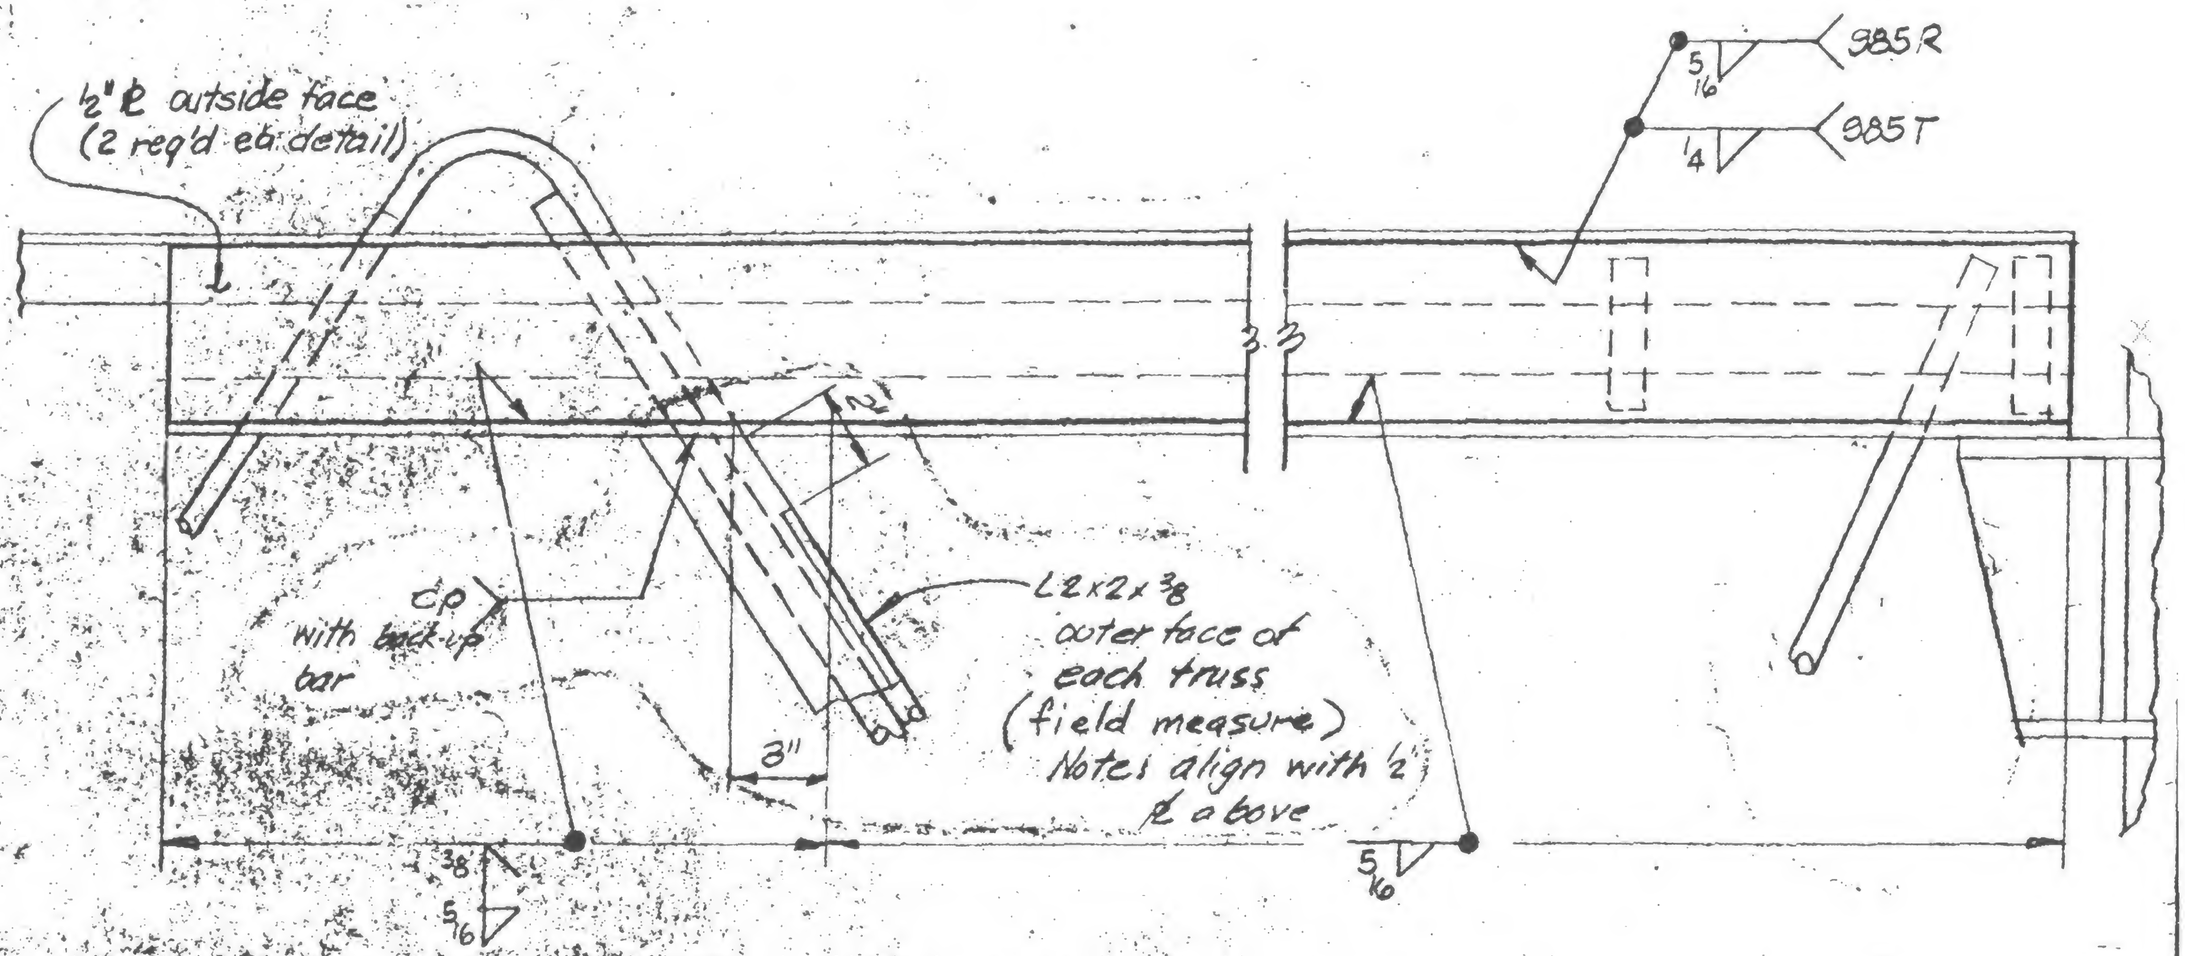


DETAIL 985 R & T

REGISTERED PROFESSIONAL ENGINEER
JULIUS E. ROBERTSON
No. 34360
CITY OF THE STATE OF NEW YORK

DESIGNED

DRAWN P. Ocko

REVIEWED WAB

19-A-985.9