
SKILLING, HELLE, CHRISTIANSEN, ROBERTSON — Structural & Civil Engineers

VV I C 744.00


PROJECT THE WORLD TRADE CENTER | TITLE TRUSS DETAILS - FL 106 | DATE 5/9/79

VISIONS


11.30.79 1

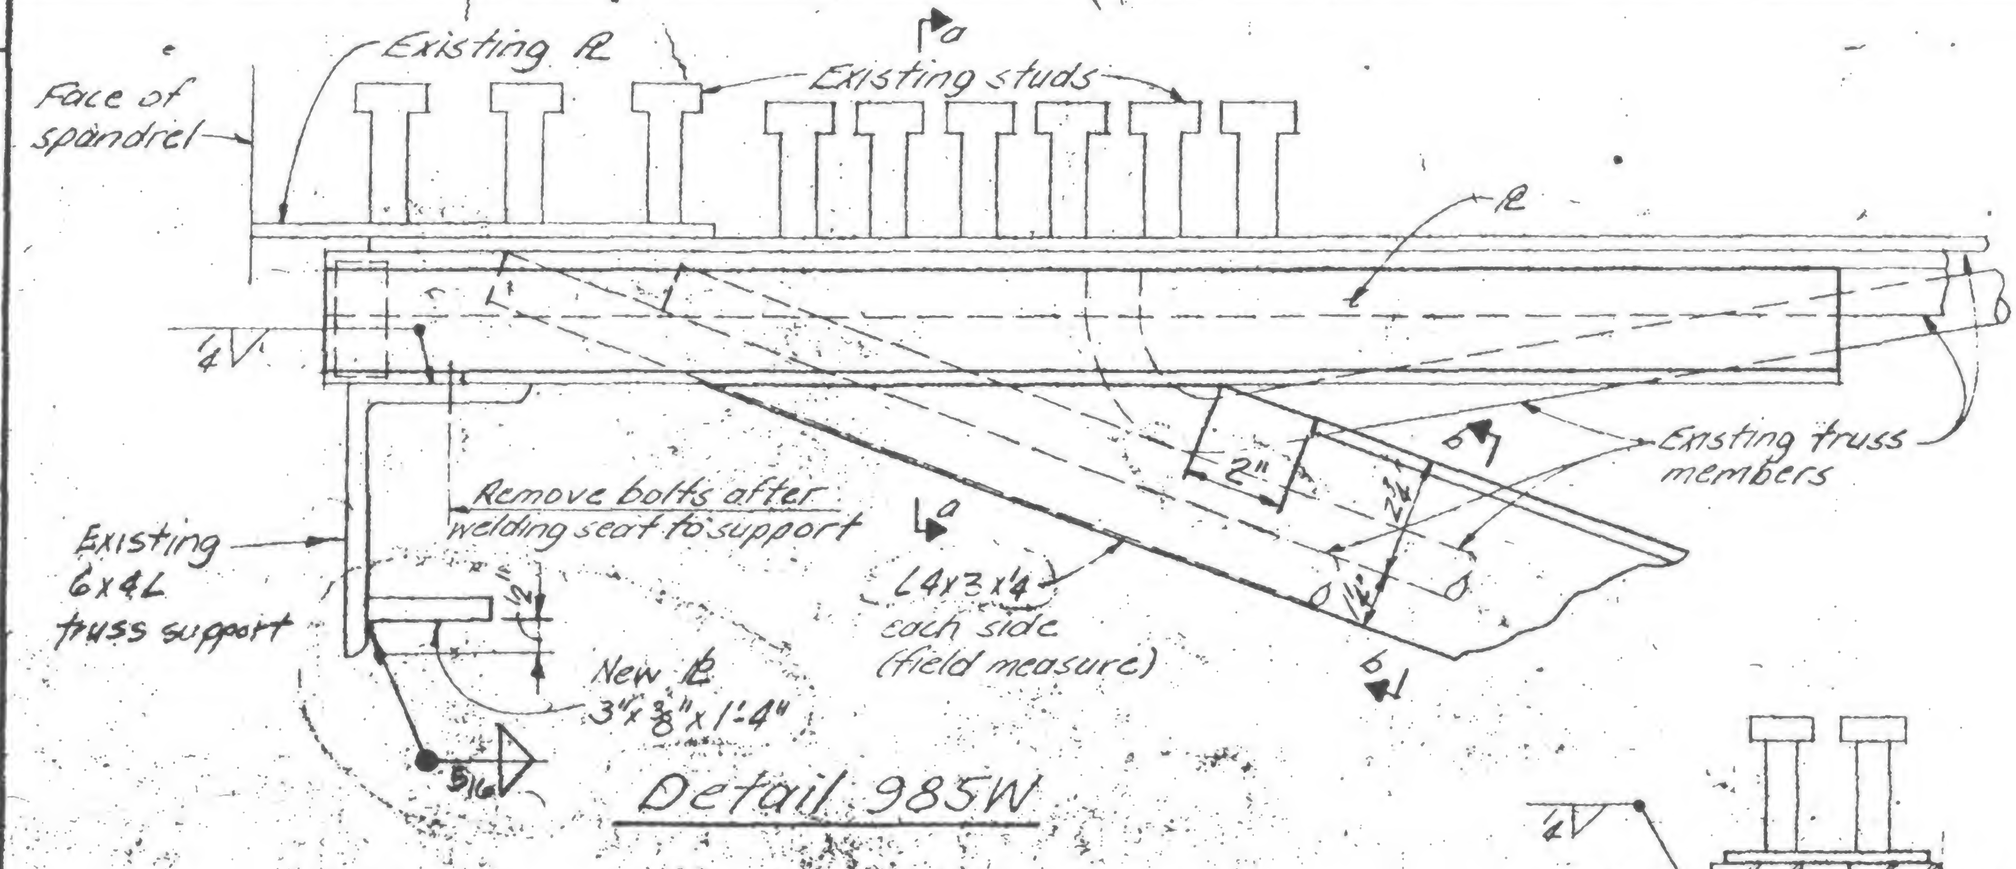

Detail 985W

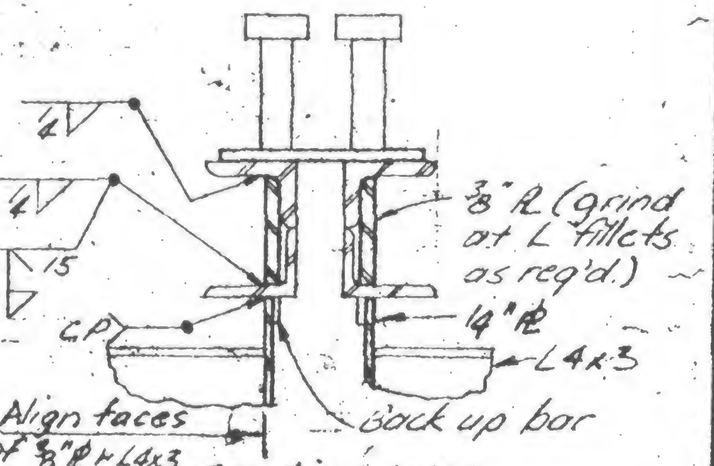

Section a-a

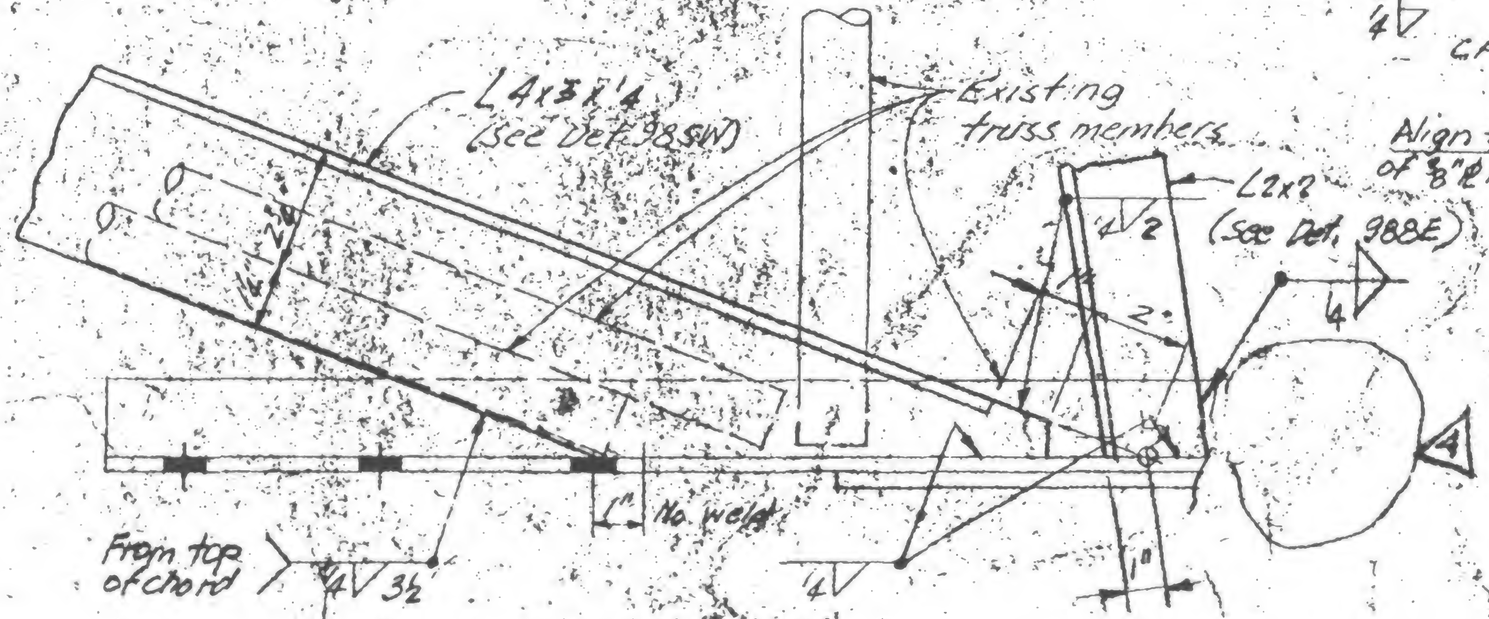

Detail 985V

LICENSED PROFESSIONAL ENGINEER
LESLIE E. ROBERTSON
No. 34360
UNIVERSITY OF THE STATE OF NEW YORK

DESIGNED

DRAWN

REVIEWED

19-A-985.10