
SKILLING, HELLE, CHRISTIANSEN, ROBERTSON — Structural & Civil Engineers

WTC 444.0

PROJECT THE WORLD TRADE CENTER | TITLE TRUSS DETAILS - FL 106 | DATE 5/9/79

REVISIONS

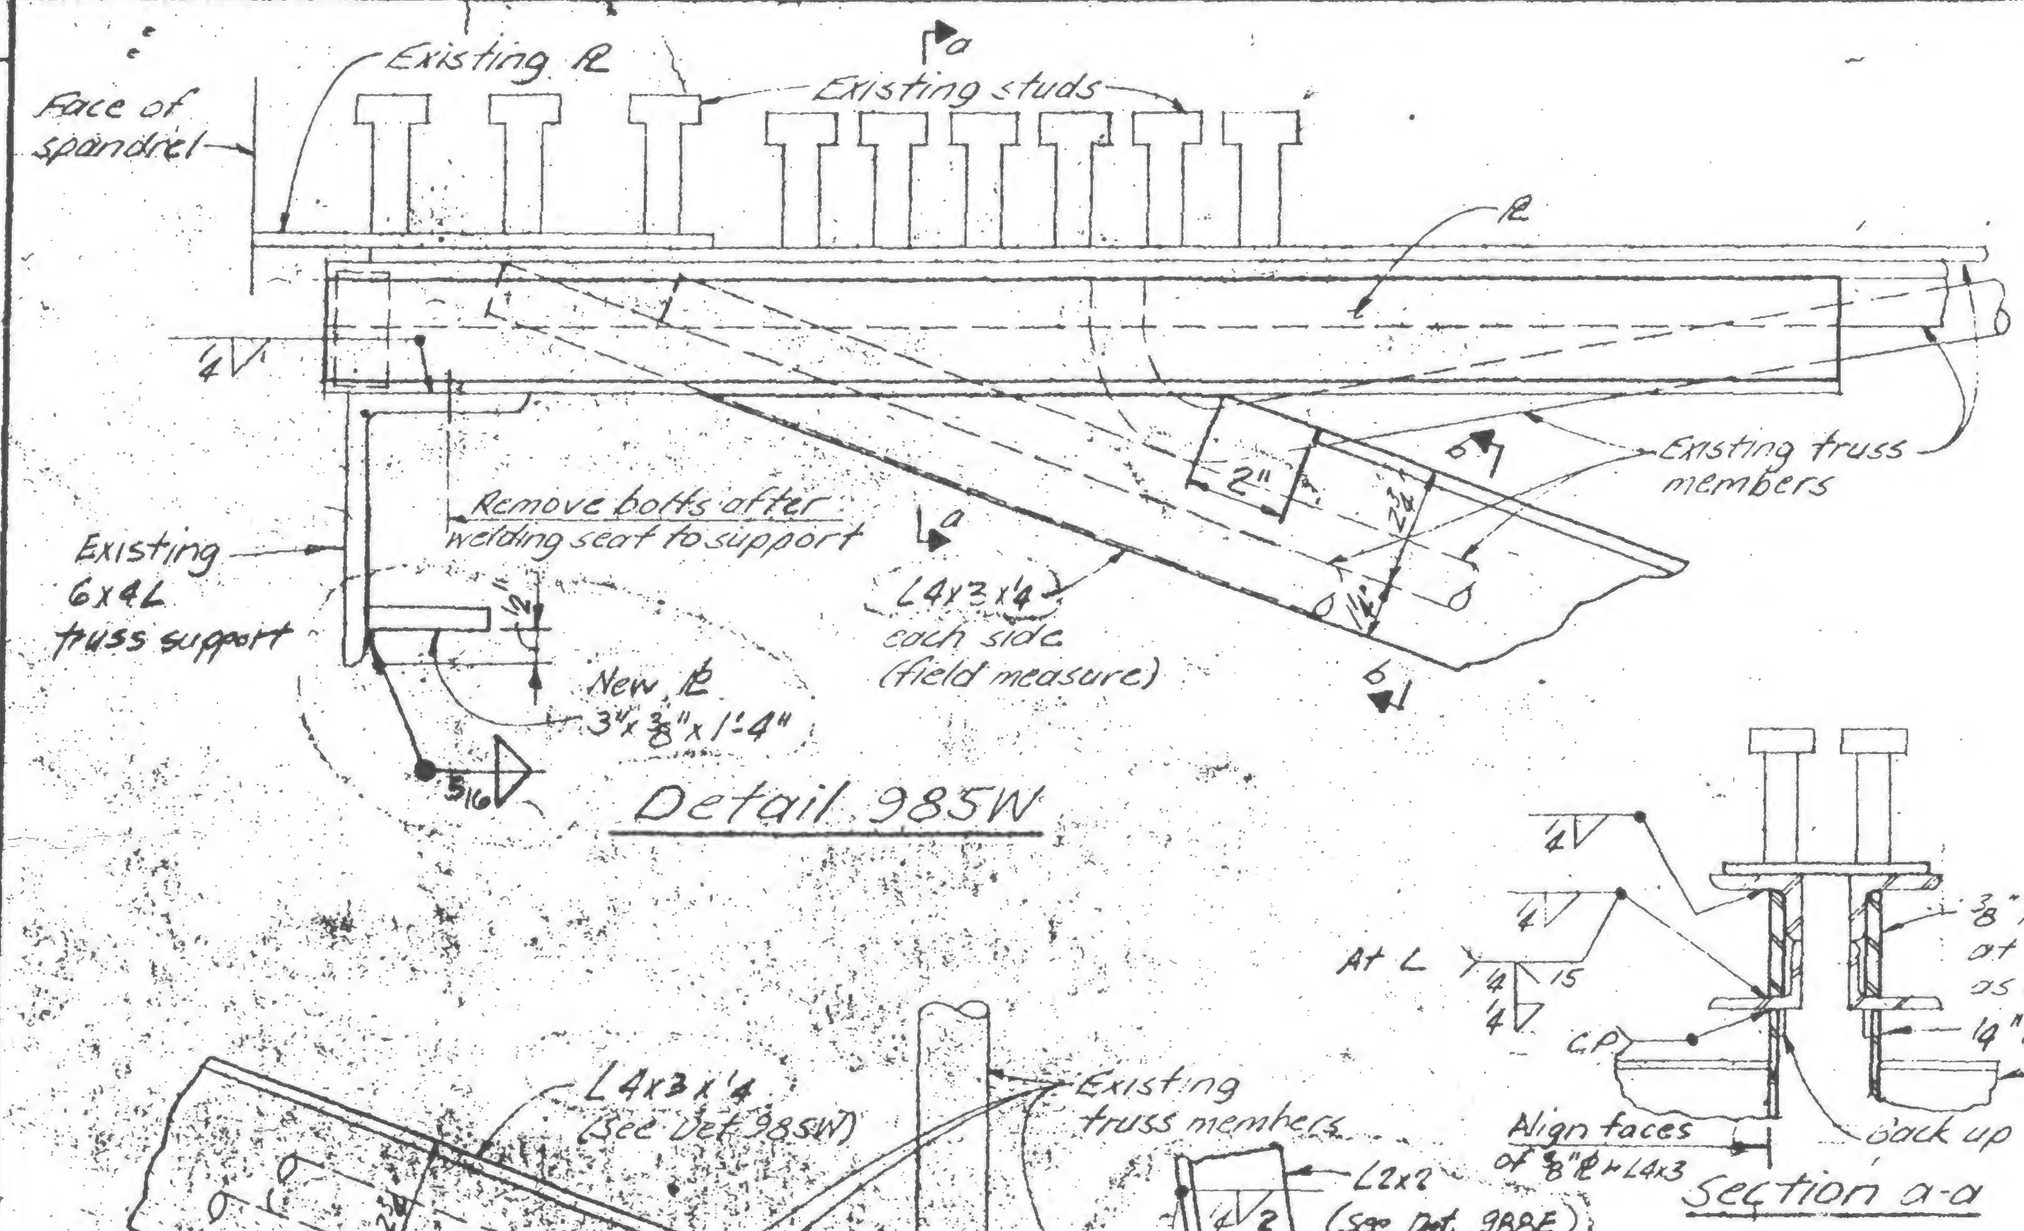

LICENSED PROFESSIONAL ENGINEER
LYLE E. ROBERTSON
LIC. NO. 54360
LAW OF THE STATE OF NEW YORK

DESIGNED

DRAWN

CHECKED

19-A-985.10