
SKILLING, HELLE, CHRISTIANSEN, ROBERTSON — Structural & Civil Engineers — WTC 444.00

PROJECT THE WORLD TRADE CENTER | TITLE FL. 106 CONNECTION DETAILS | DATE 1-7-71

EVISIONS

1/27/71
7/[illegible]/71
10/6/71
5/9/79
11/30/79 4

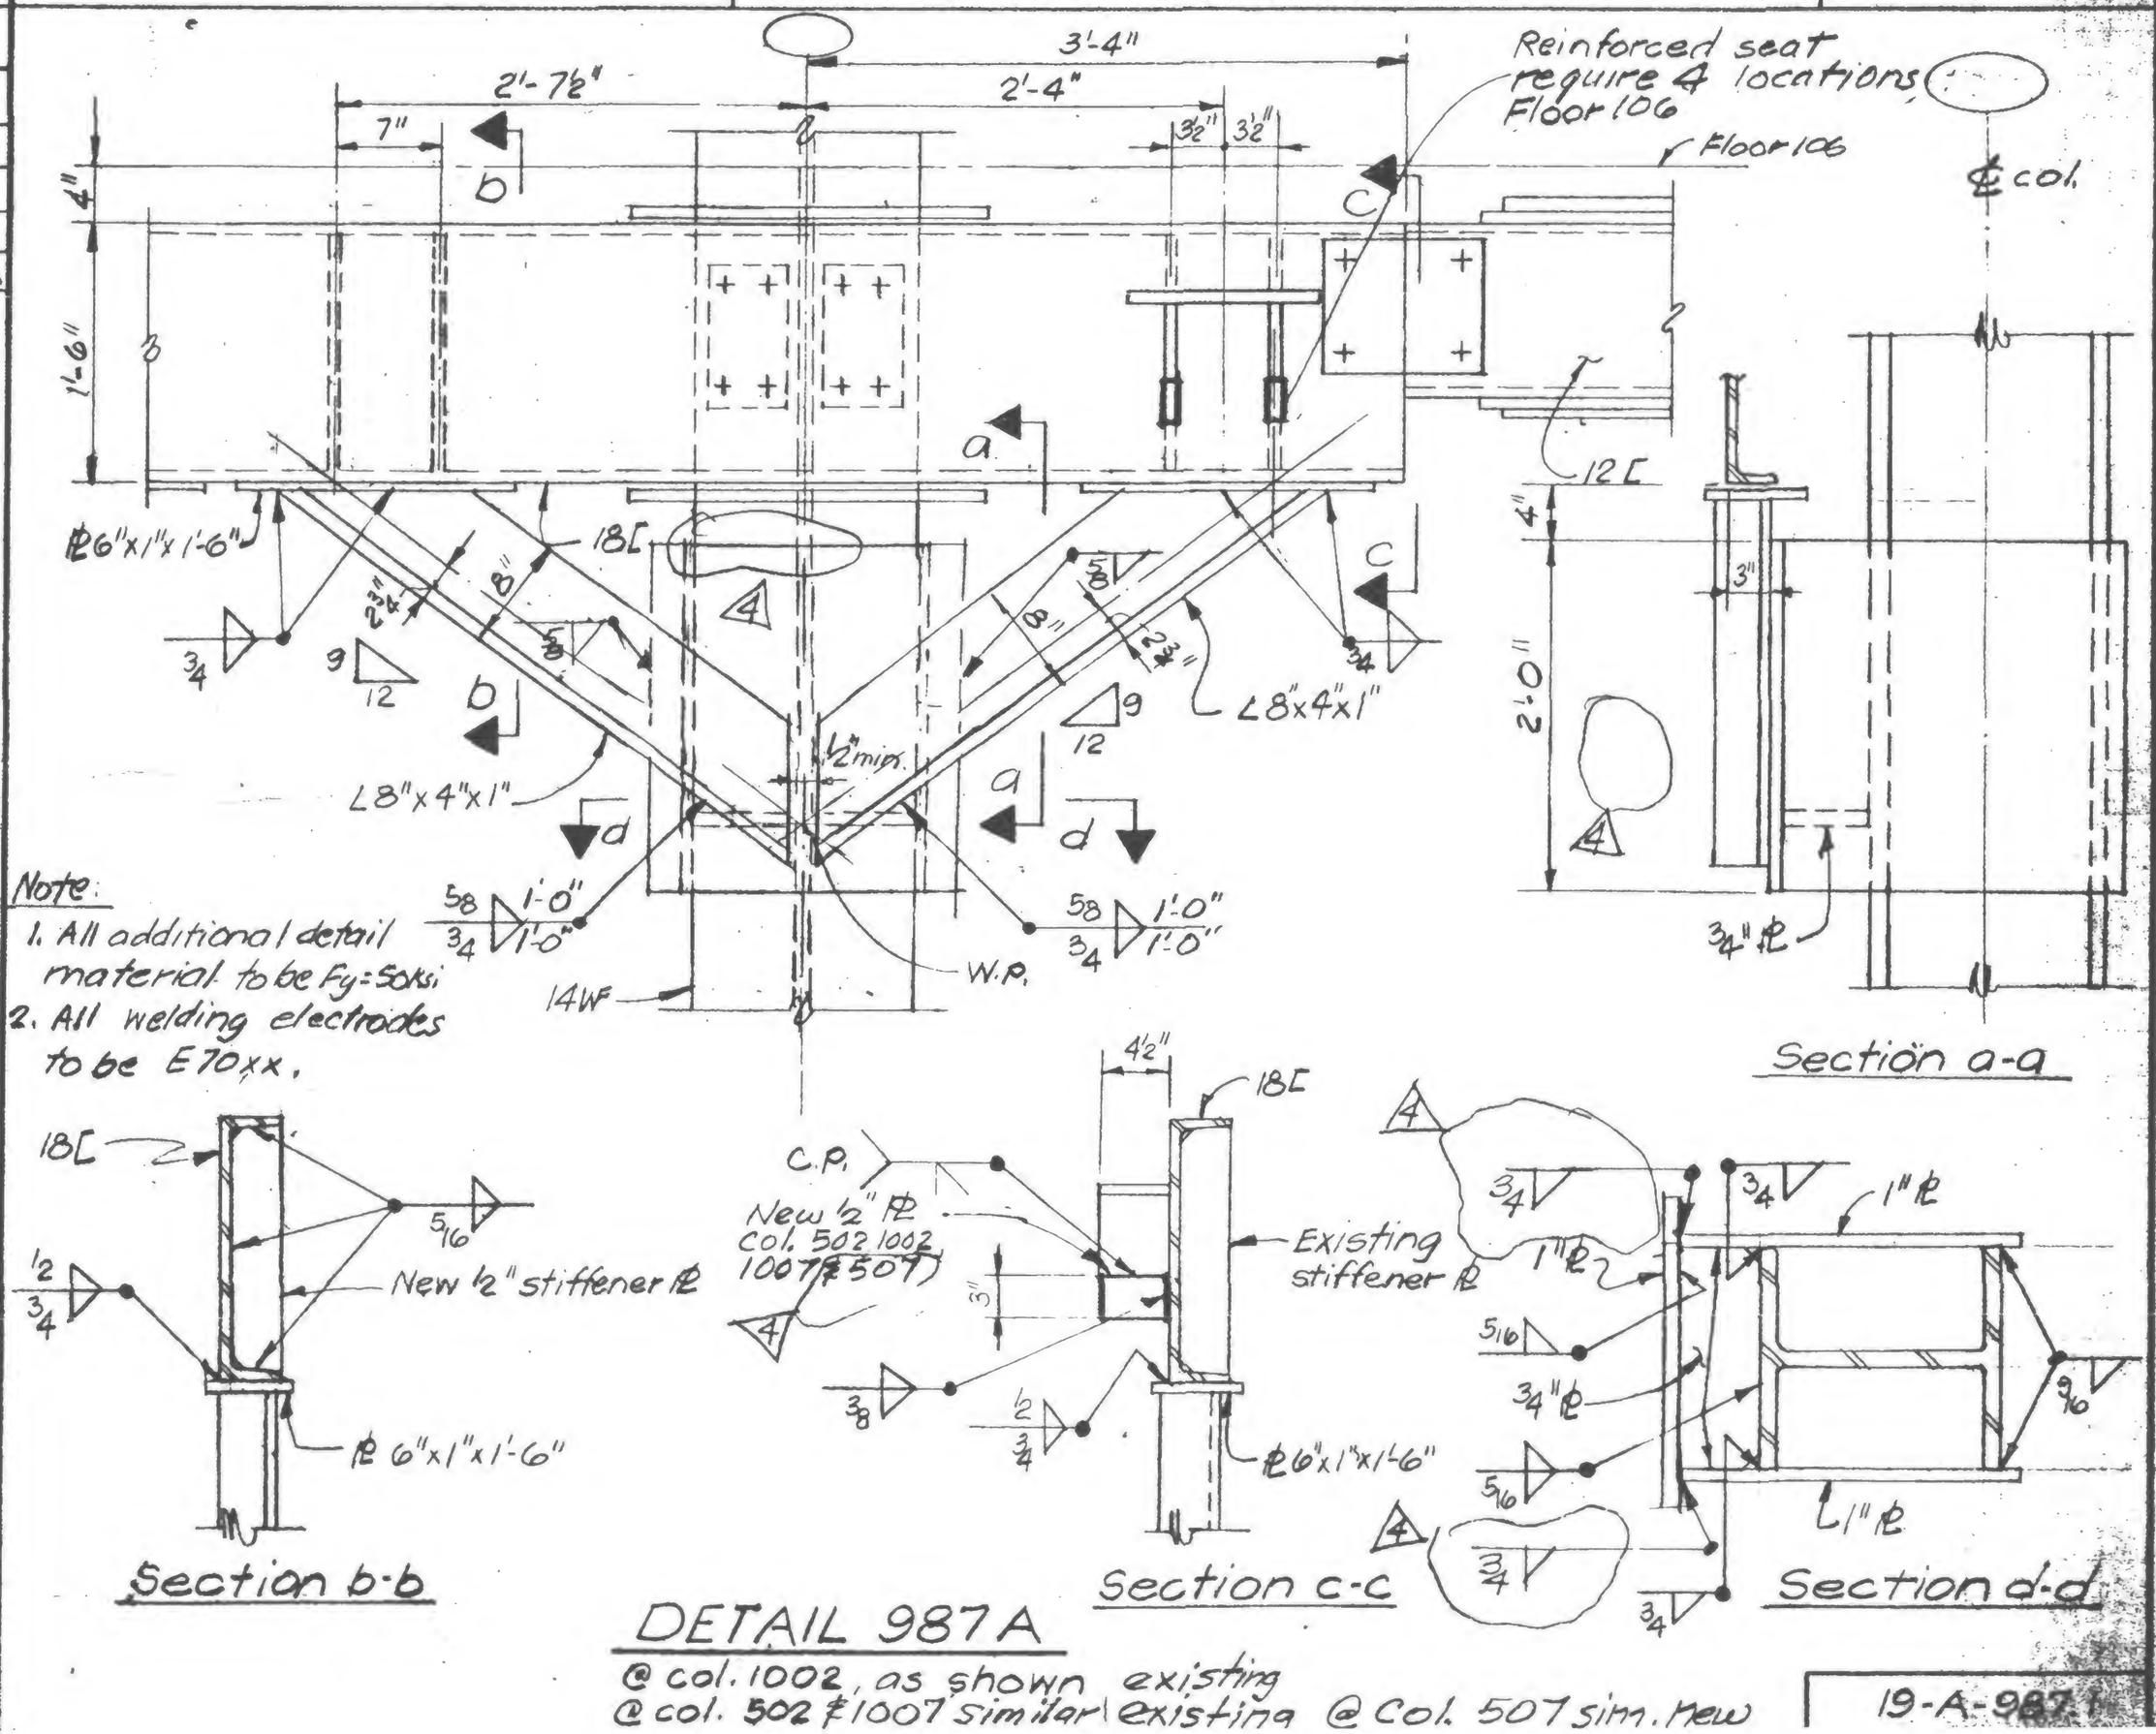

DETAIL 987A

@ col. 1002, as shown existing
@ col. 502 ≠1007 similar existing @ Col. 507 sim. new

19-A-987.1

LICENSED PROFESSIONAL ENGINEER — LESLIE E. ROBERTSON — No 34360 — UNIVERSITY OF THE STATE OF NEW YORK

SIGNED

DRAWN S.C.

REVIEWED W.B.Brewer