SKILLING, HELLE, CHRISTIANSEN, ROBERTSON — Structural & Civil Engineers

WTC 444.00

PROJECT THE WORLD TRADE CENTER | TITLE FL. 106 CONNECTION DETAILS | DATE 1-7-71


REVISIONS

Printed 7/30/71

10/6/71

5/9/79

11-30-79 4

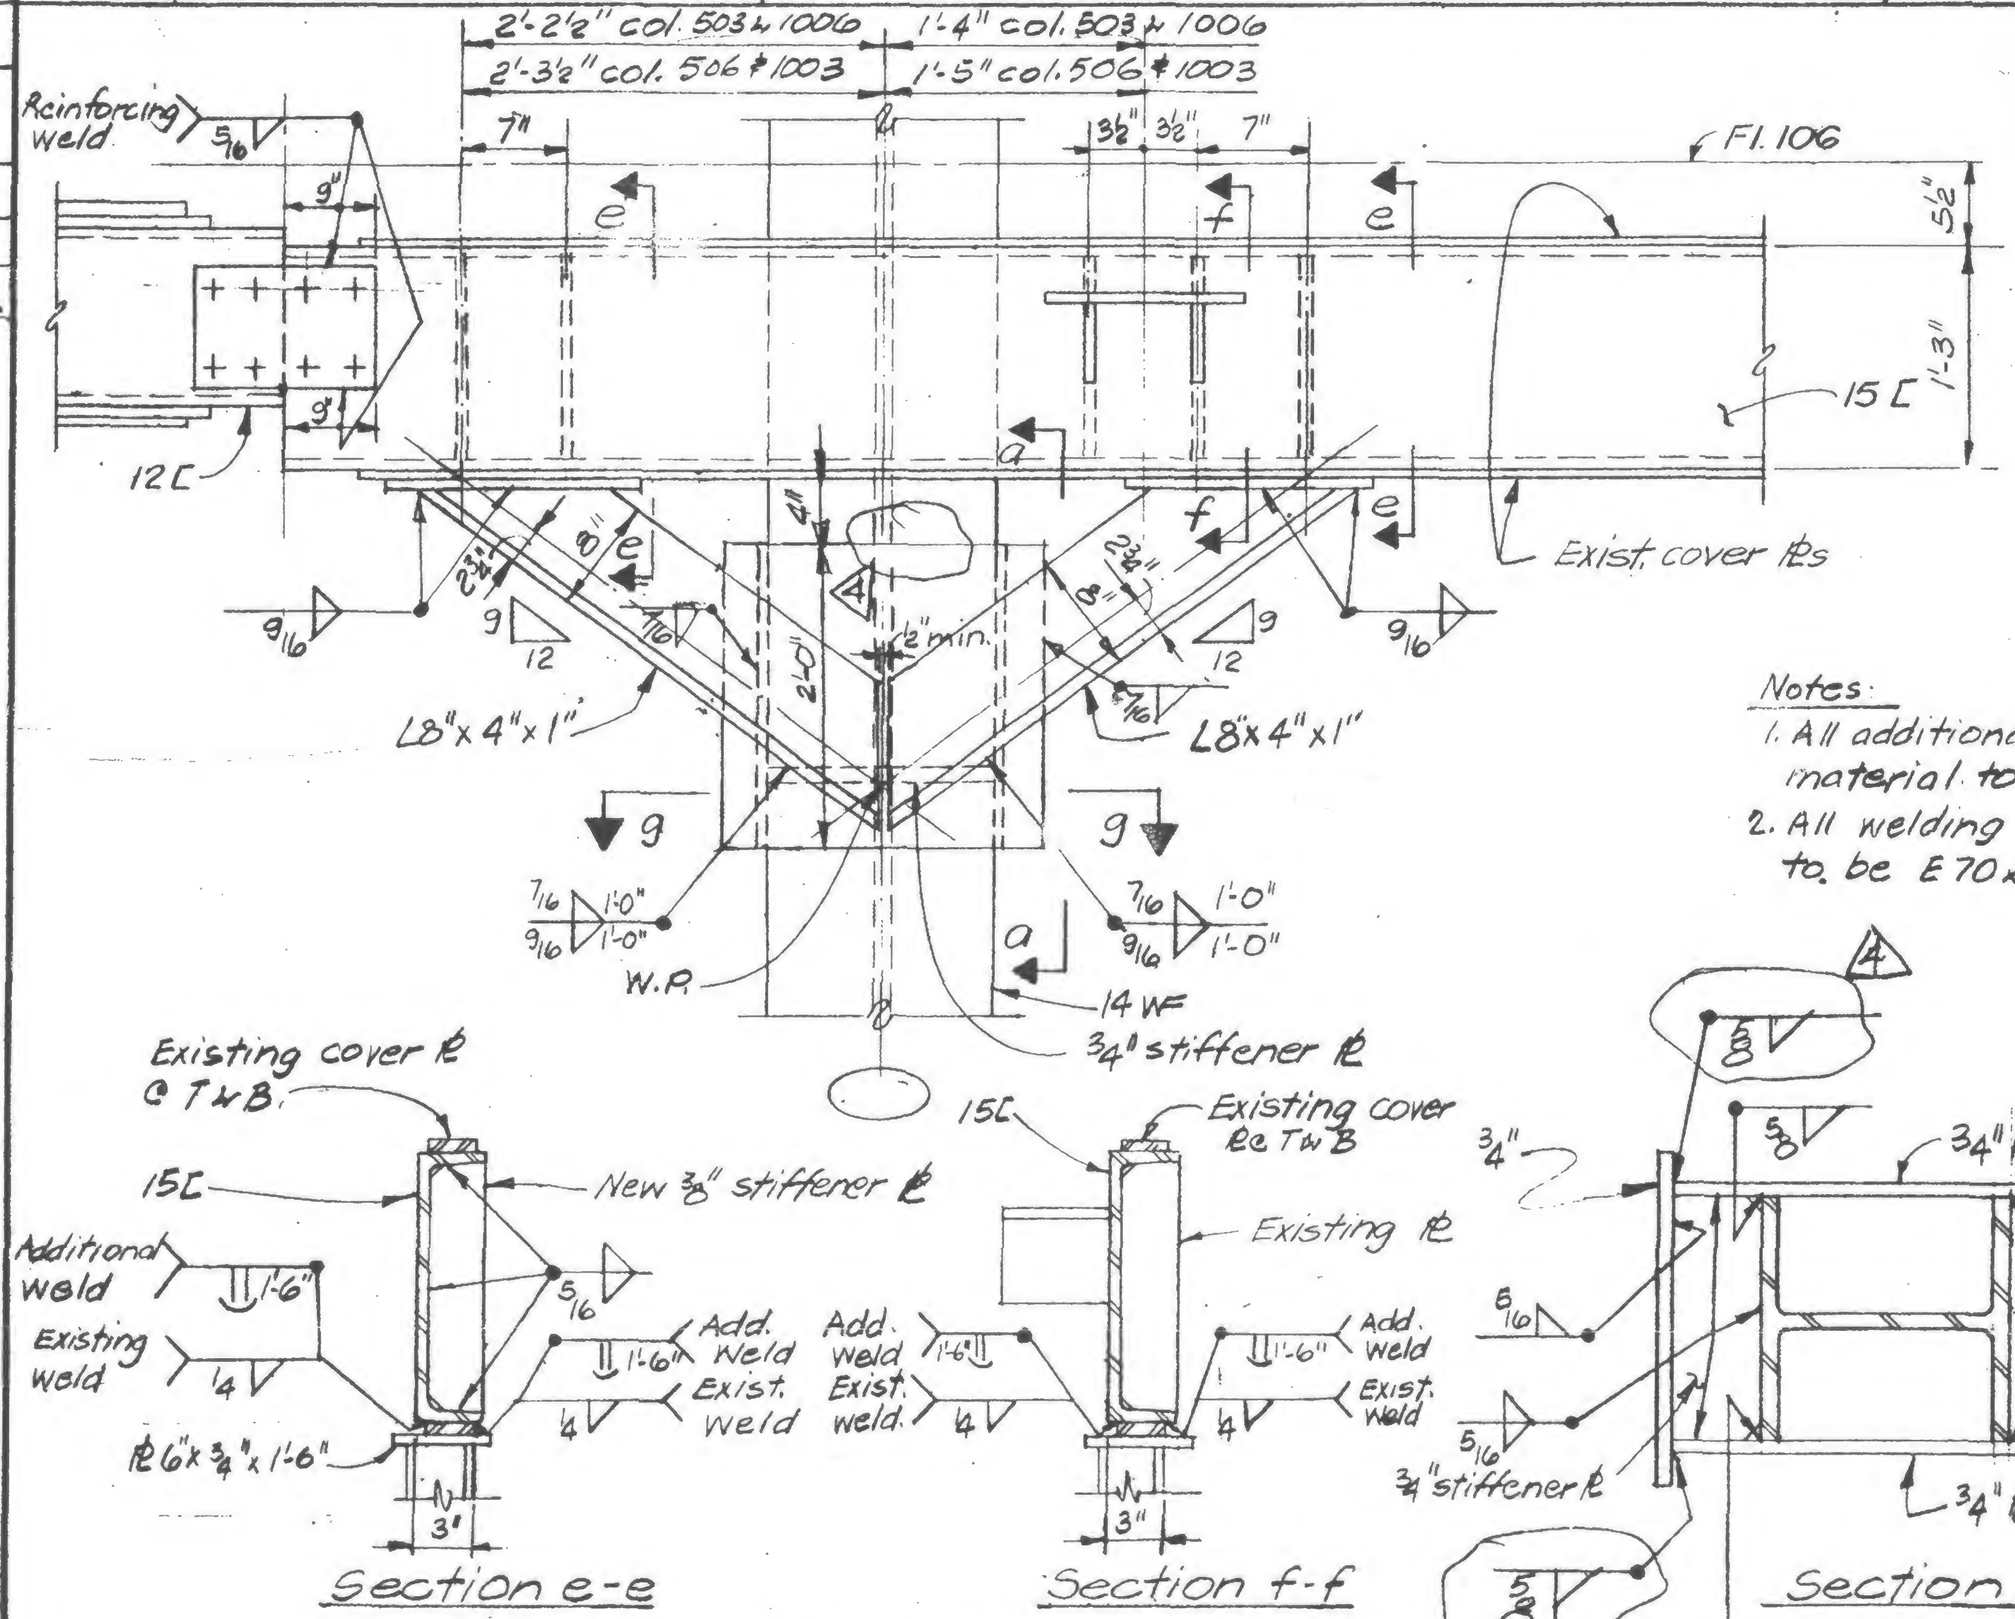

Section e-e

Section f-f

Section g-g

DETAIL 987B

@ col. 1003, as shown existing

LICENSED PROFESSIONAL ENGINEER
LESLIE E. ROBERTSON
No. 34360
THE STATE OF NEW YORK

DESIGNED

DRAWN S.C.

CHECKED