

SKILLING HELLE CHRISTIANSEN ROBERTSON — Structural & Civil Engineers

PROJECT THE WORLD TRADE CENTER | TITLE TRUSS DETAILS - FLOOR 106 | DATE 5/9/79


REVISIONS

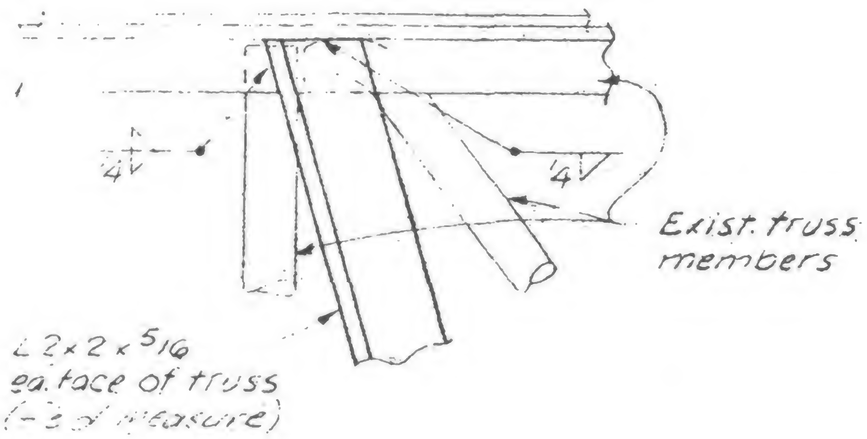

Detail 988E

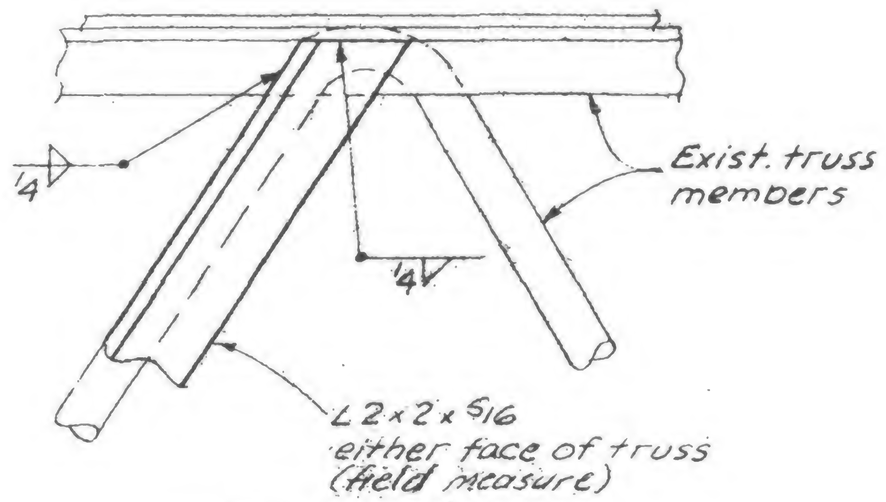

Detail 988G

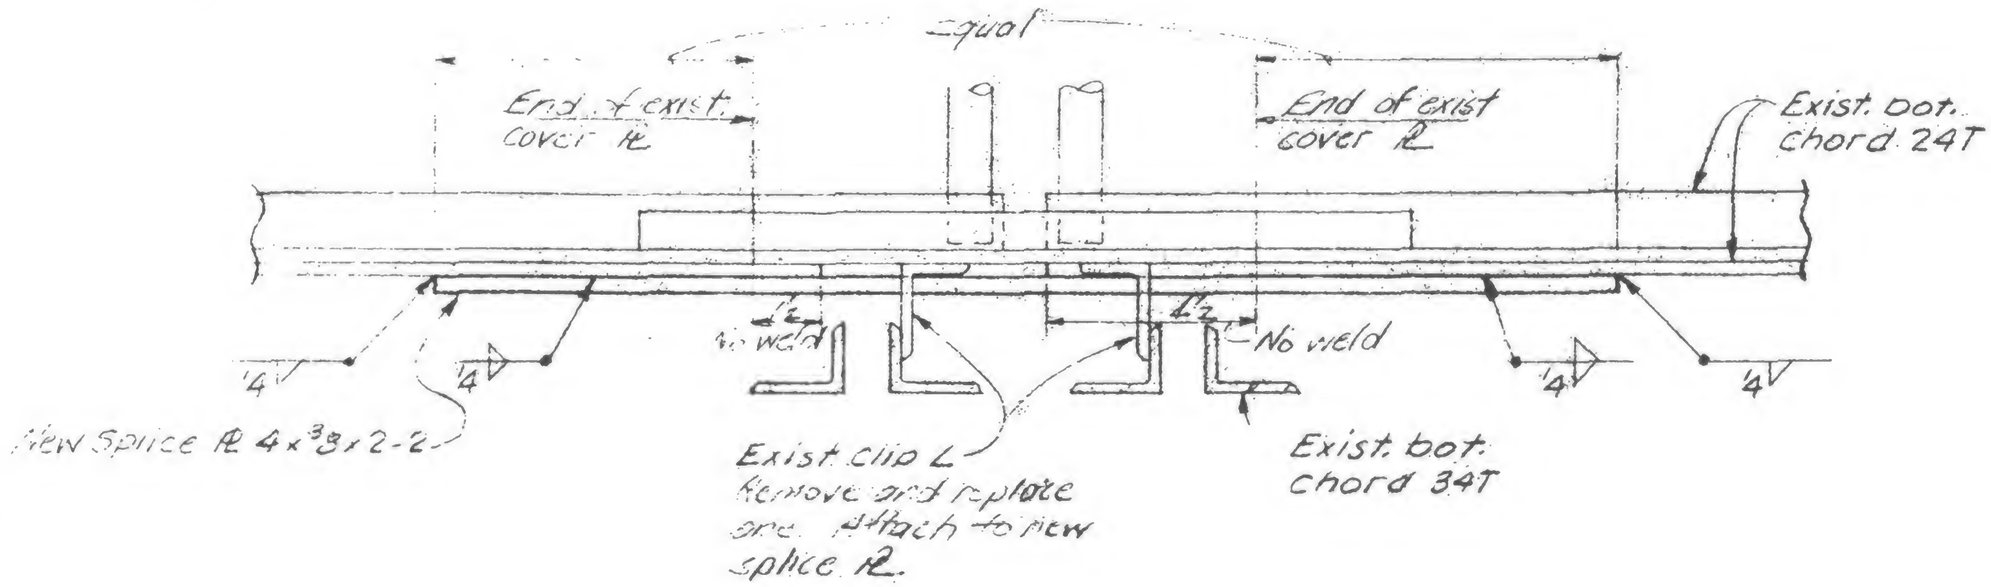

Detail 988F

LICENSED PROFESSIONAL ENGINEER
LESLIE E ROBERTSON
NO 34360
UNIVERSITY OF THE STATE OF NEW YORK

DESIGNED F POET

DRAWN A FRANQUI

REVISED 000

19-A-988.2