
SKILLING, HELLE, CHRISTIANSEN, ROBERTSON — Structural & Civil Engineers

WTC 444.00


PROJECT THE WORLD TRADE CENTER | TITLE TRUSS DETAILS - FL 106 | DATE 1/27/71

VISIONS

7/30/71
Printed 5/9/79
11/30/79 4

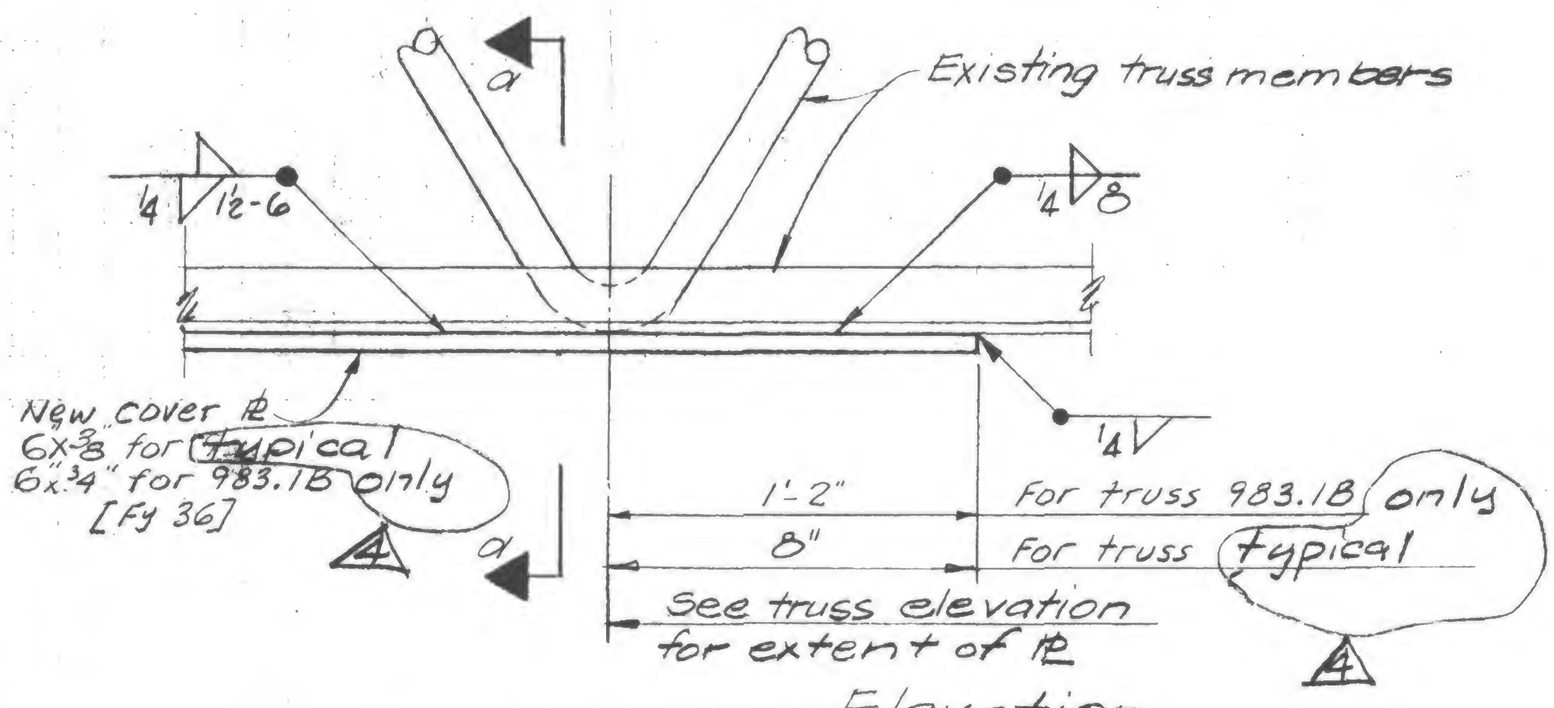

Elevation

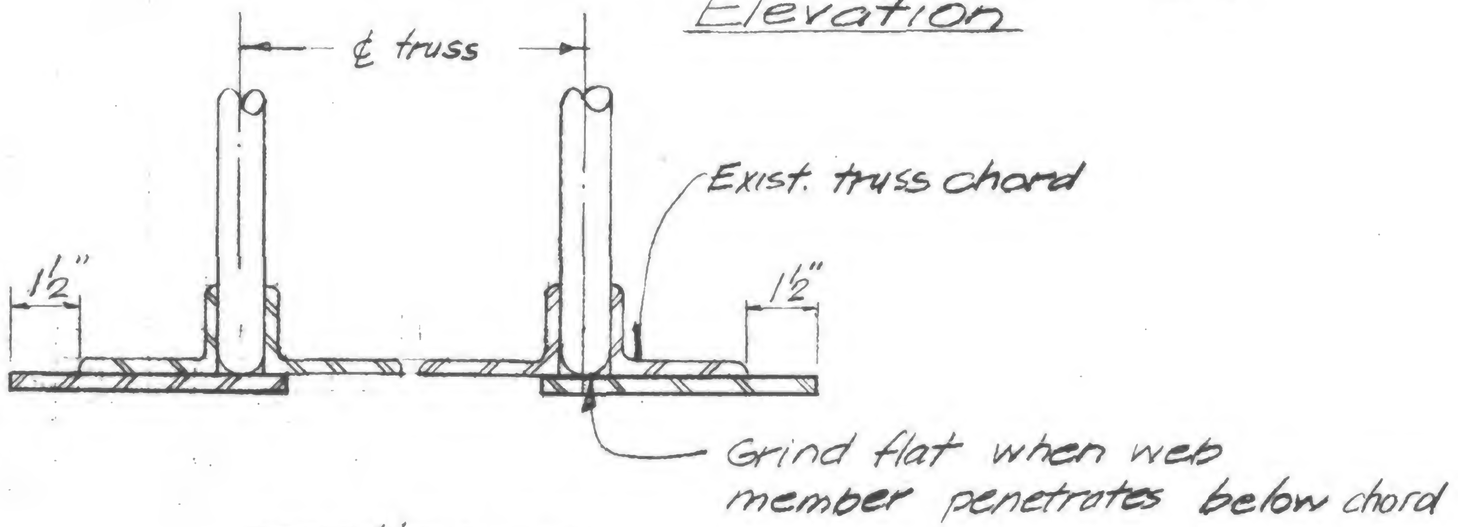

Section a-a

DETAIL 989A

LICENSED PROFESSIONAL ENGINEER LESLIE E. ROBERTSON No. 34360 UNIVERSITY OF THE STATE OF NEW YORK

CHKD

DRAWN P. Orelli

REVIEWED WAB

19-A-989.1