SKILLING HELLE CHRISTIANSEN ROBERTSON — Structural & Civil Engineers


PROJECT THE WORLD TRADE CENTER | TITLE TRUSS DETAILS - FL. 106


WTC 449.00

DATE 5/19/77

REVISIONS

11-30-79 4

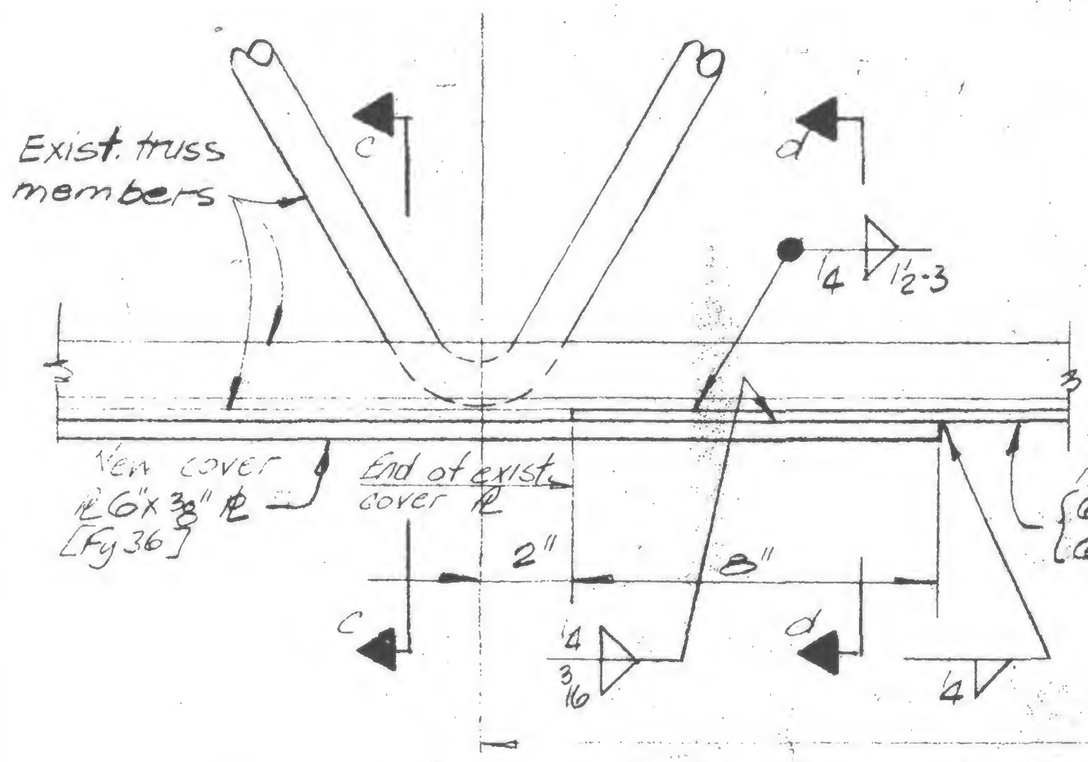


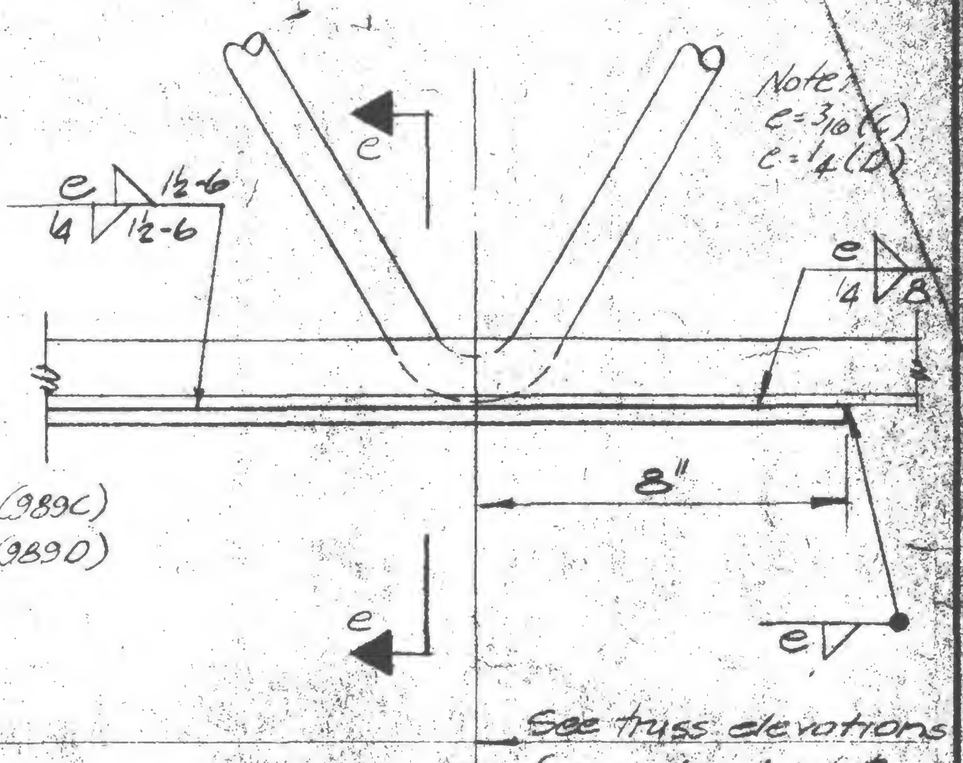

New
{6"x 4" PL (989C)
{6"x 3/8" PL (989D)

See truss elevations for extent of PL

Elevation

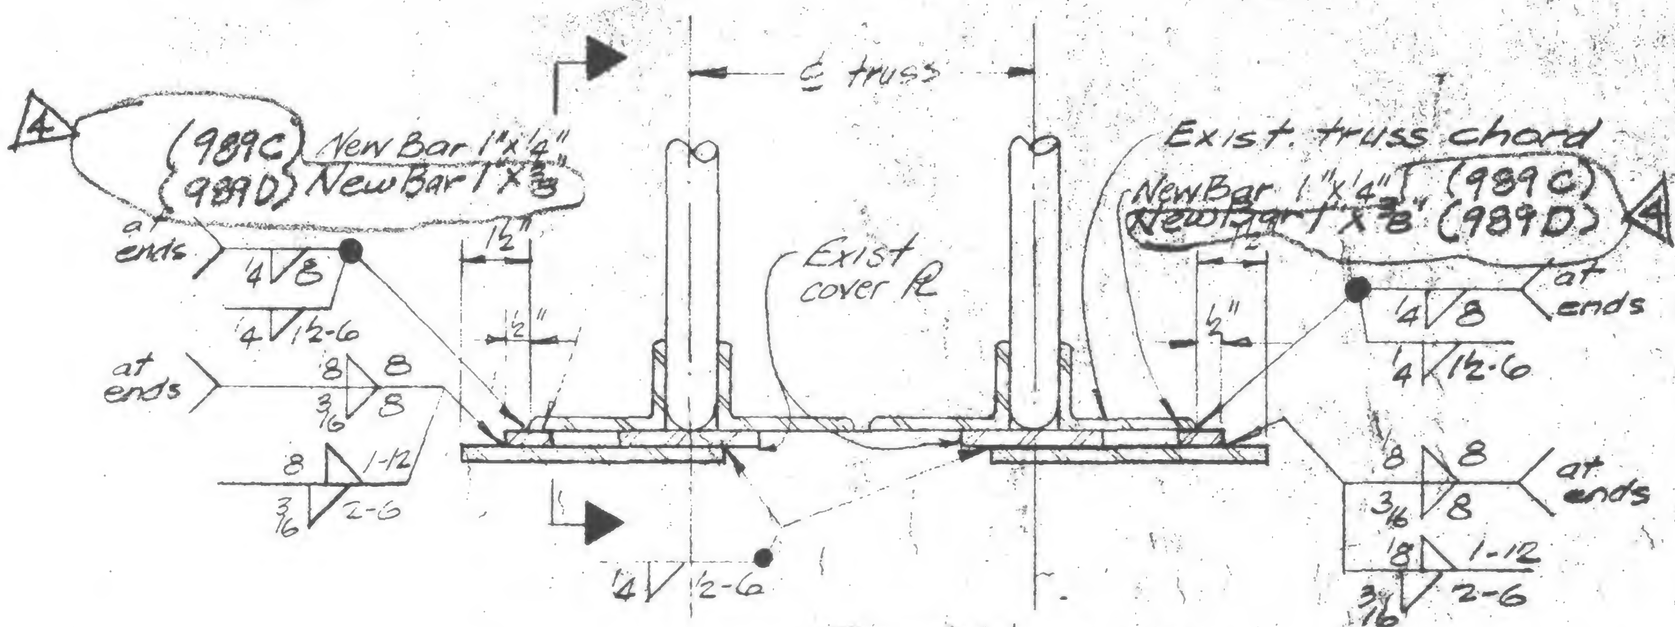

Section c-c

DETAIL 989 C AND D

LICENSED PROFESSIONAL ENGINEER
LESLIE E. ROBERTSON
No 34360
UNIVERSITY OF THE STATE OF NEW YORK

NED

DRAWN P. Ortiz

REVIEWED WAB

19-A-989.3