

SKILLING HELLE CHRISTIANSEN ROBERTSON — Structural & Civil Engineers

PROJECT THE WORLD TRADE CENTER | TITLE TRUSS DETAILS: EL. 106 | DATE 5/9/79

REVISIONS

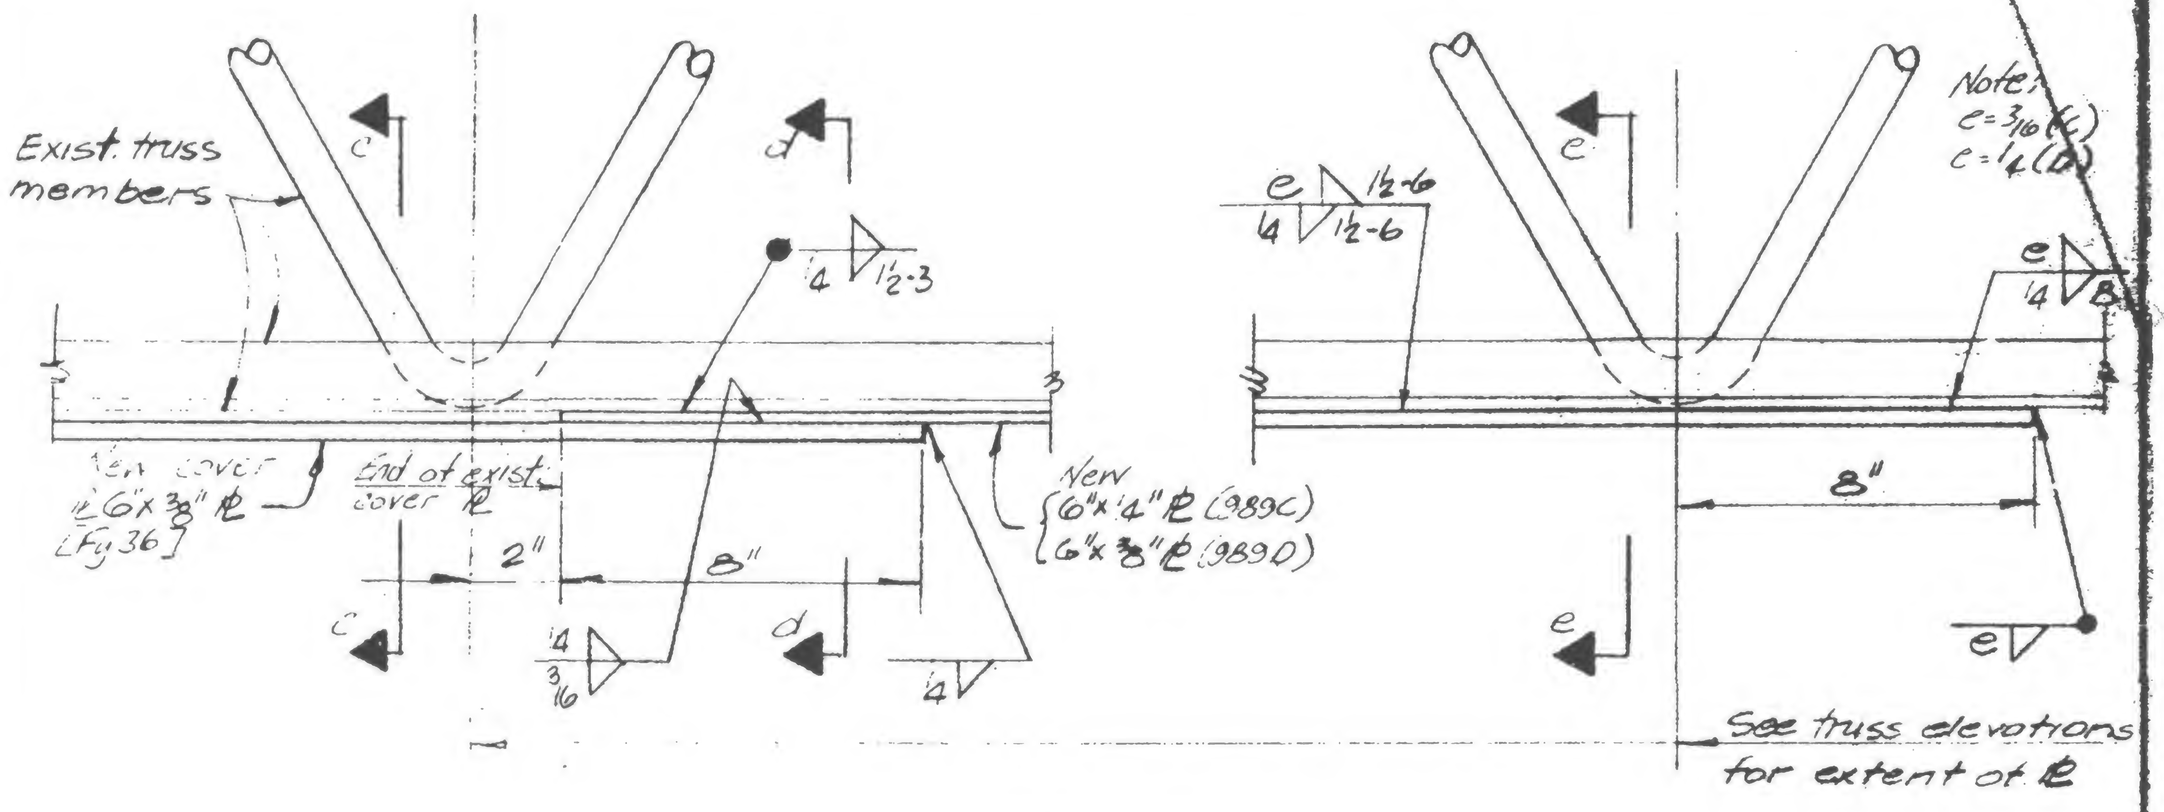

Elevation

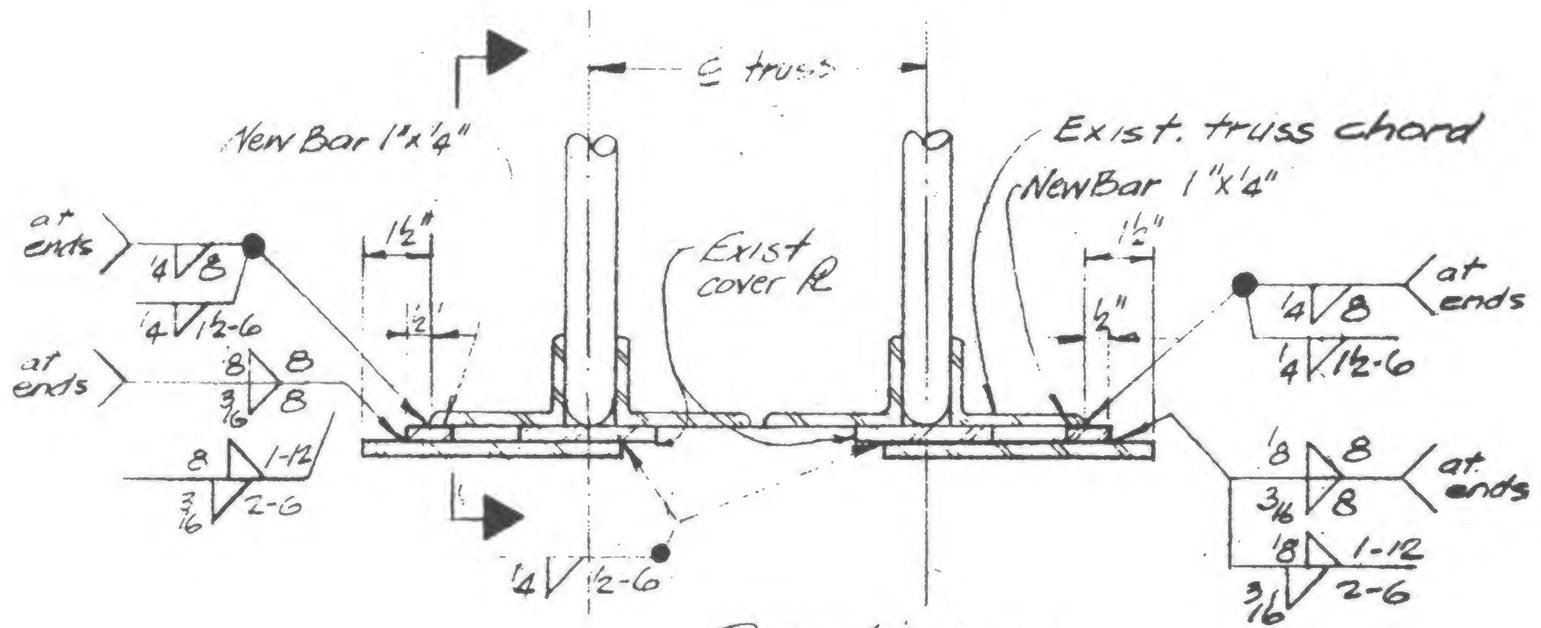

Section c-c

DETAIL 989 C & D

LICENSED PROFESSIONAL ENGINEER — LESLIE E. ROBERTSON — NO 34360 — UNIVERSITY OF THE STATE OF NEW YORK

SIGNED

DRAWN F. O'Toole

REVIEWED DAB

19-A-989.3