

SKILLING HELLE CHRISTIANSEN ROBERTSON — Structural & Civil Engineers

PROJECT THE WORLD TRADE CENTER | TITLE TRUSS DETAILS – FL. 106 | DATE 5/9/79

REVISIONS

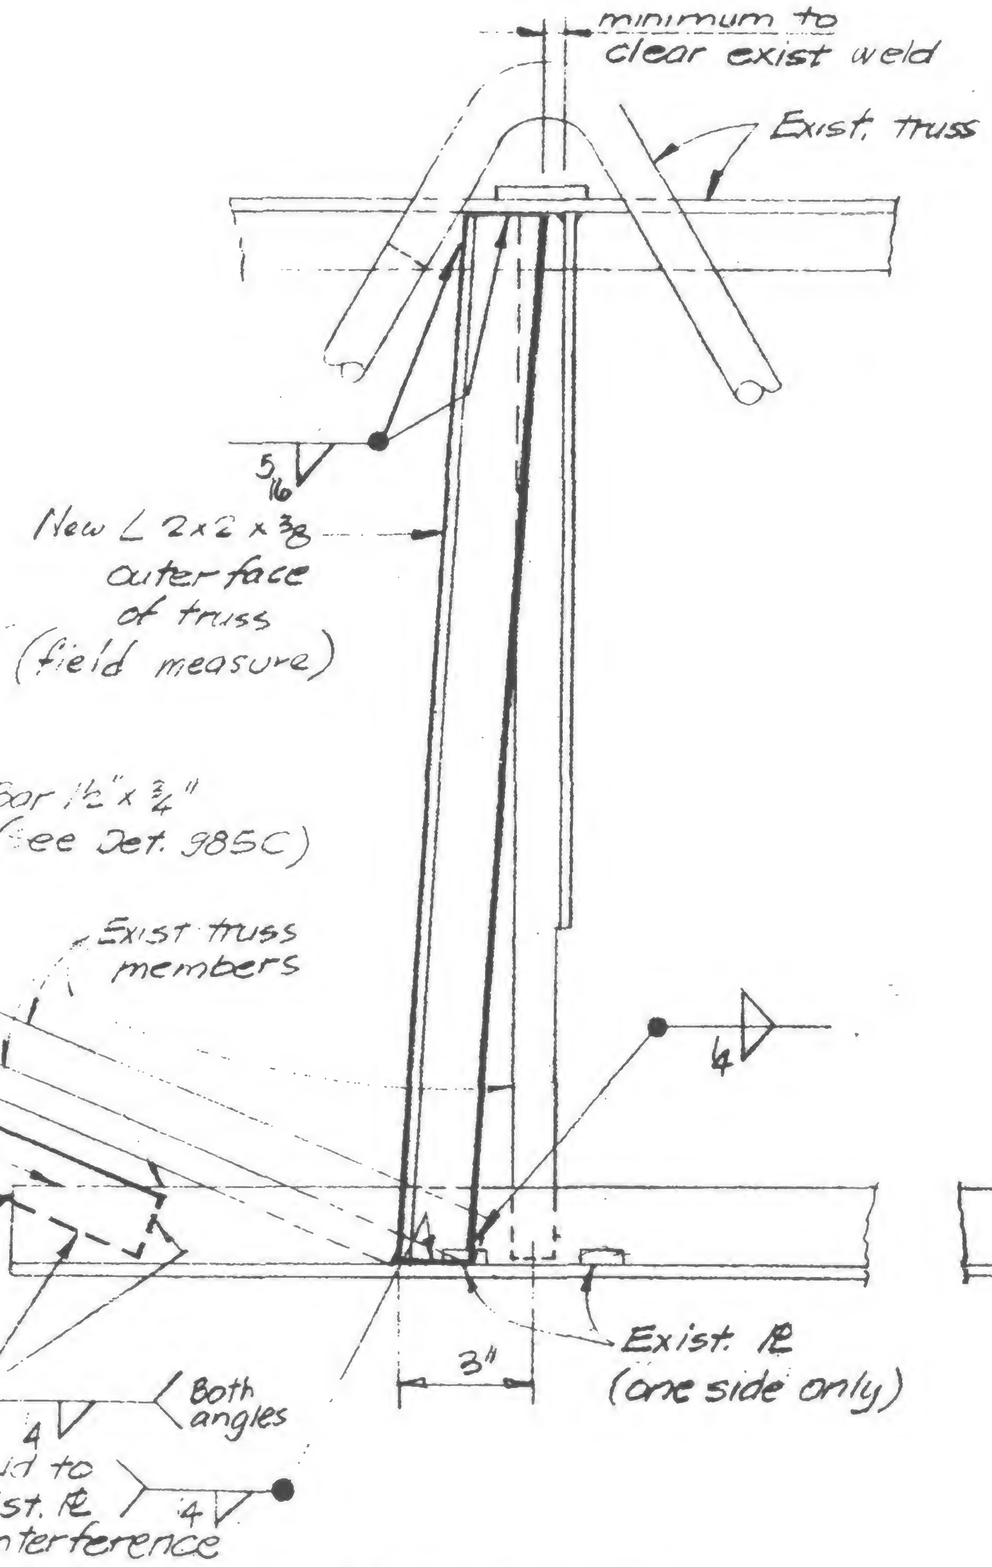



DETAIL 990A

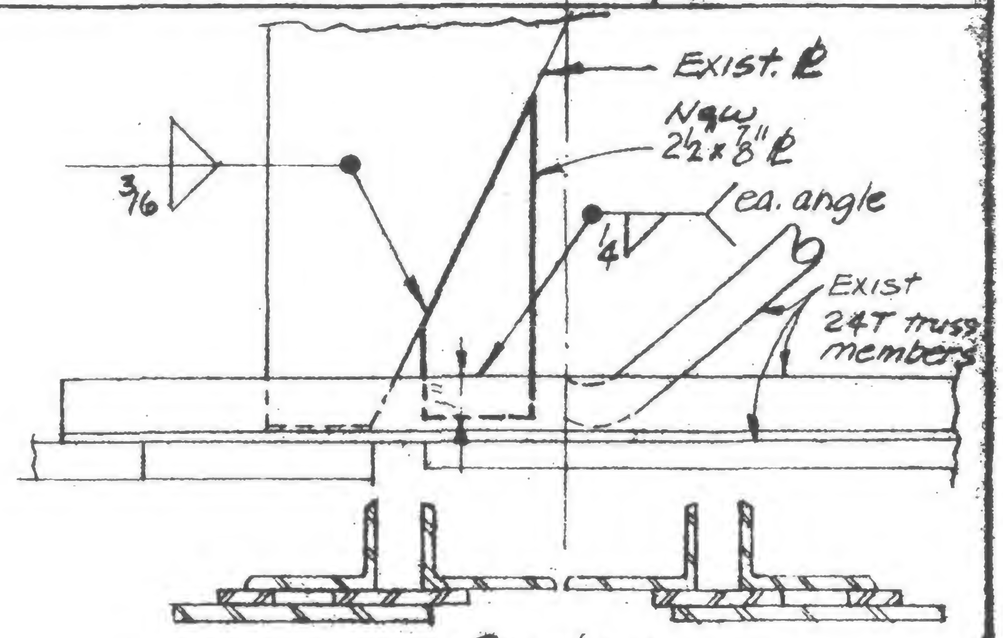


Section

DETAIL 990B

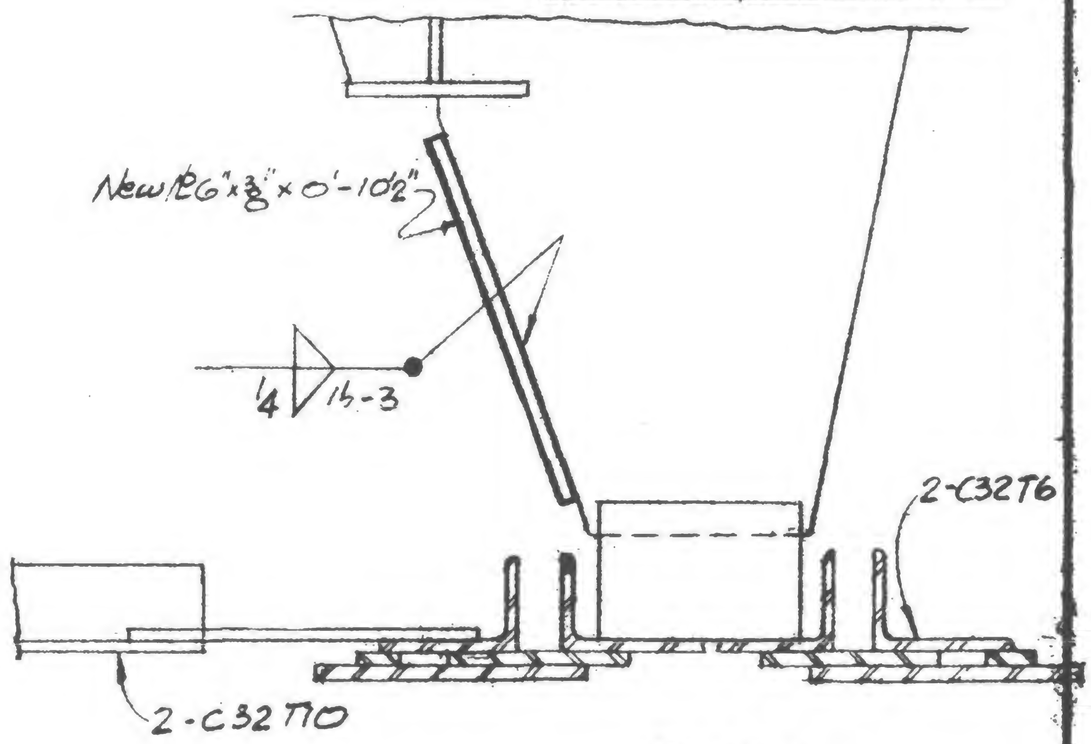


Section

DETAIL 990C

For Notes see 19-A-985.1

19-A-990.1

LICENSED PROFESSIONAL ENGINEER — LESLIE E. ROBERTSON — No. 34360 — STATE OF NEW YORK

SIGNED

DRAWN

REVIEWED