
SKILLING, HELLE, CHRISTIANSEN, ROBERTSON — Structural & Civil Engineers

PROJECT THE WORLD TRADE CENTER | TITLE ~~BEAM SEAT~~ REPAIR - TOWER B FLOOR 107 | DATE 3-15-71

REVISIONS

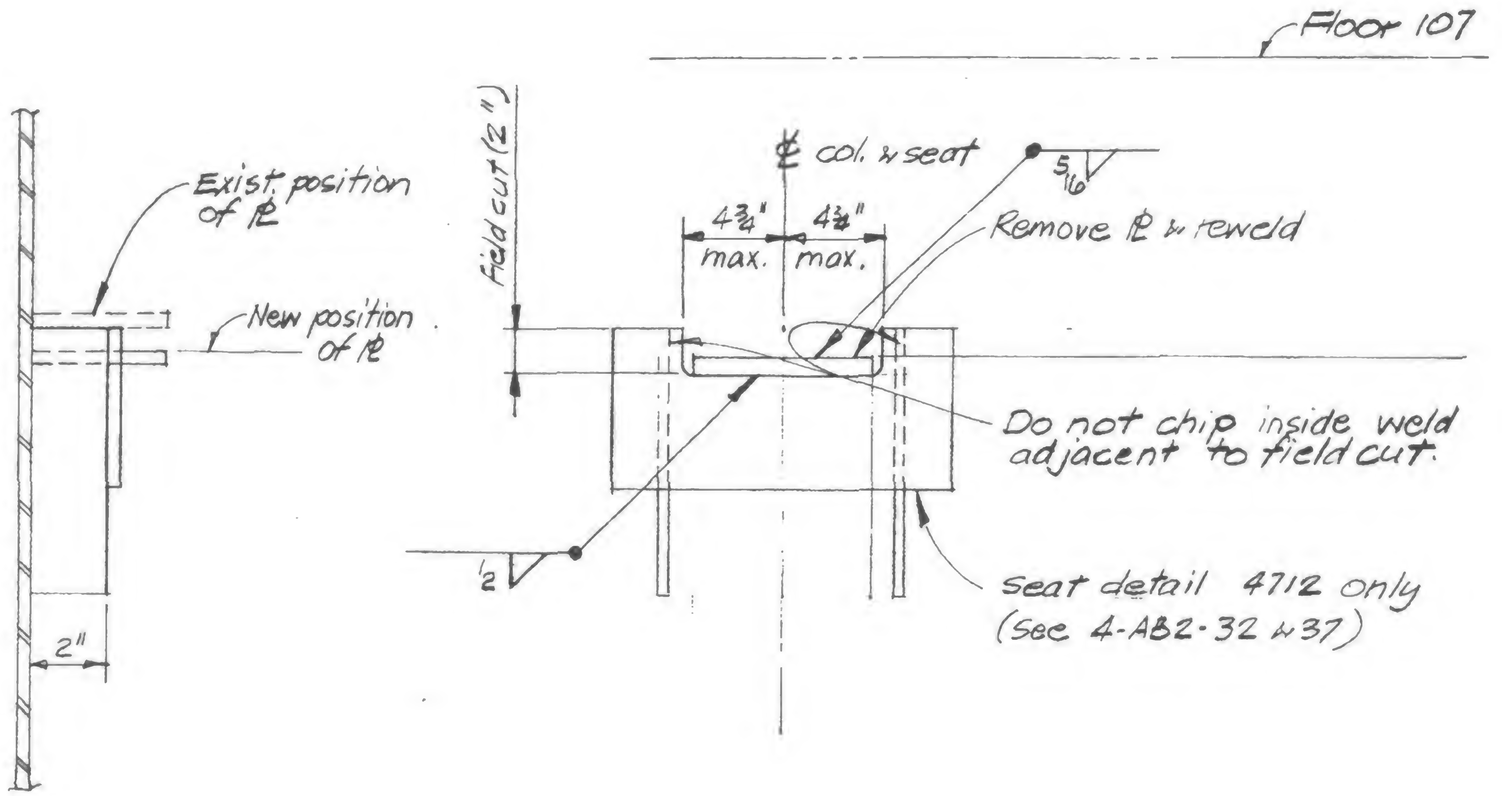

Detail 993-A

See SB-115 for location

LICENSED PROFESSIONAL ENGINEER
LESLIE E. ROBERTSON
No. 34360
UNIVERSITY OF THE STATE OF NEW YORK

DESIGNED WAB

DRAWN R Ocelli

REVIEWED

19-B-993