SKILLING - HELLE - CHRISTIANSEN - ROBERTSON — Structural & Civil Engineers

PROJECT THE WORLD TRADE CENTER | TITLE PUMP PLATFORM - EL 294 - TOWER A | DATE 8/7/69

REVISIONS

For opening in grating see approved pump shop dwgs.

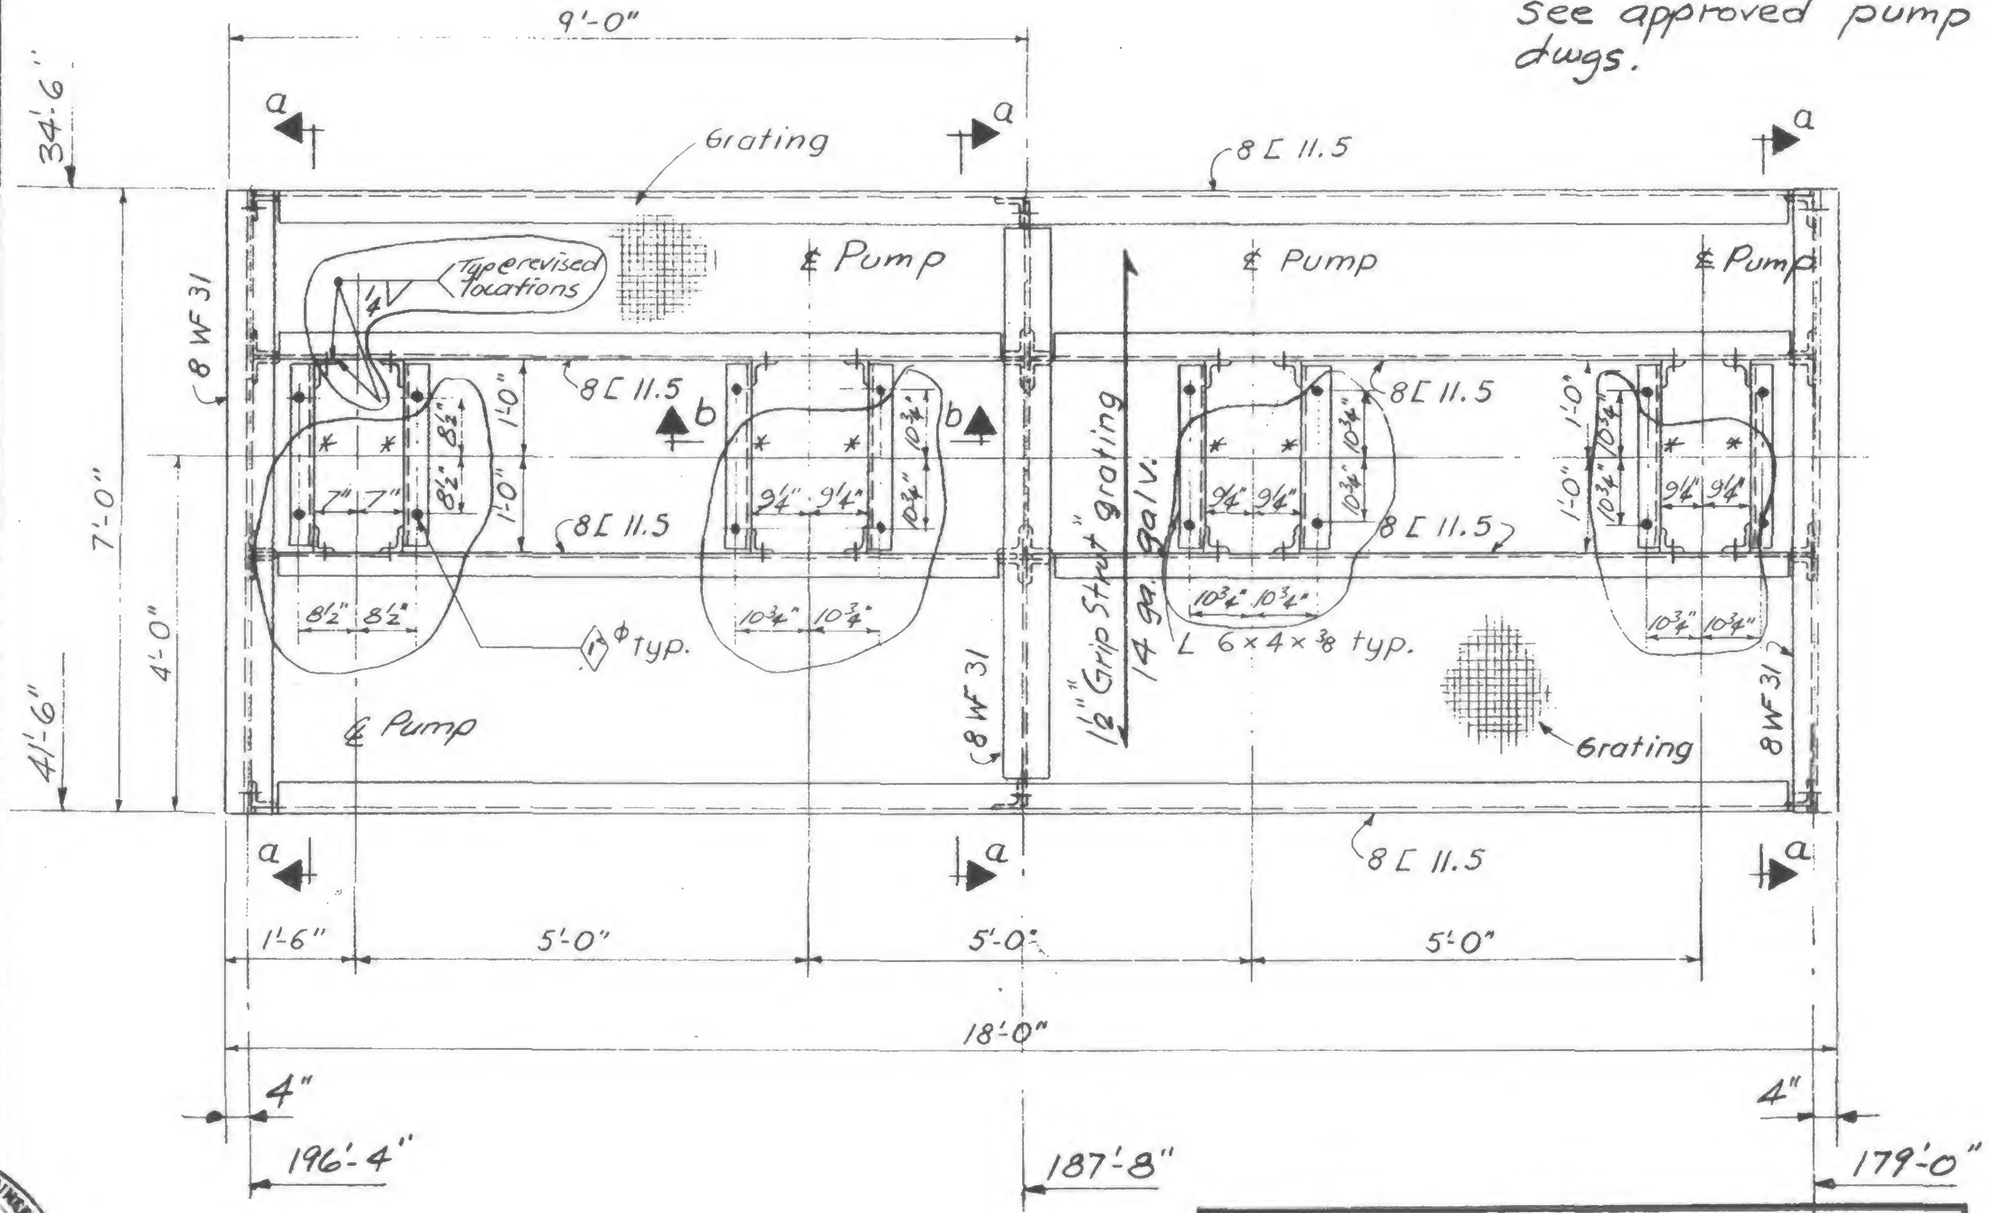

Revisions:

(*) Provide new 6x4x⅜ L and end clips. Connect to support Ls by field welds as shown.

(○) Revised pump bolt locations.

Reference Dwg: 6-A82-30

LESLIE E. ROBERTSON — REGISTERED PROFESSIONAL ENGINEER — No. 34360 — UNIVERSITY OF THE STATE OF NEW YORK

19-A-1010