
SKILLING - HELLE - CHRISTIANSEN - ROBERTSON — Structural & Civil Engineers

PROJECT THE WORLD TRADE CENTER | TITLE PUMP PLATFORM @ 41ST FLOOR | DATE 8-7-69

REVISIONS

8/29/69

Revisions: Add 6x2 ⊏'s @ pump base locations. Revisions included herein are circled.

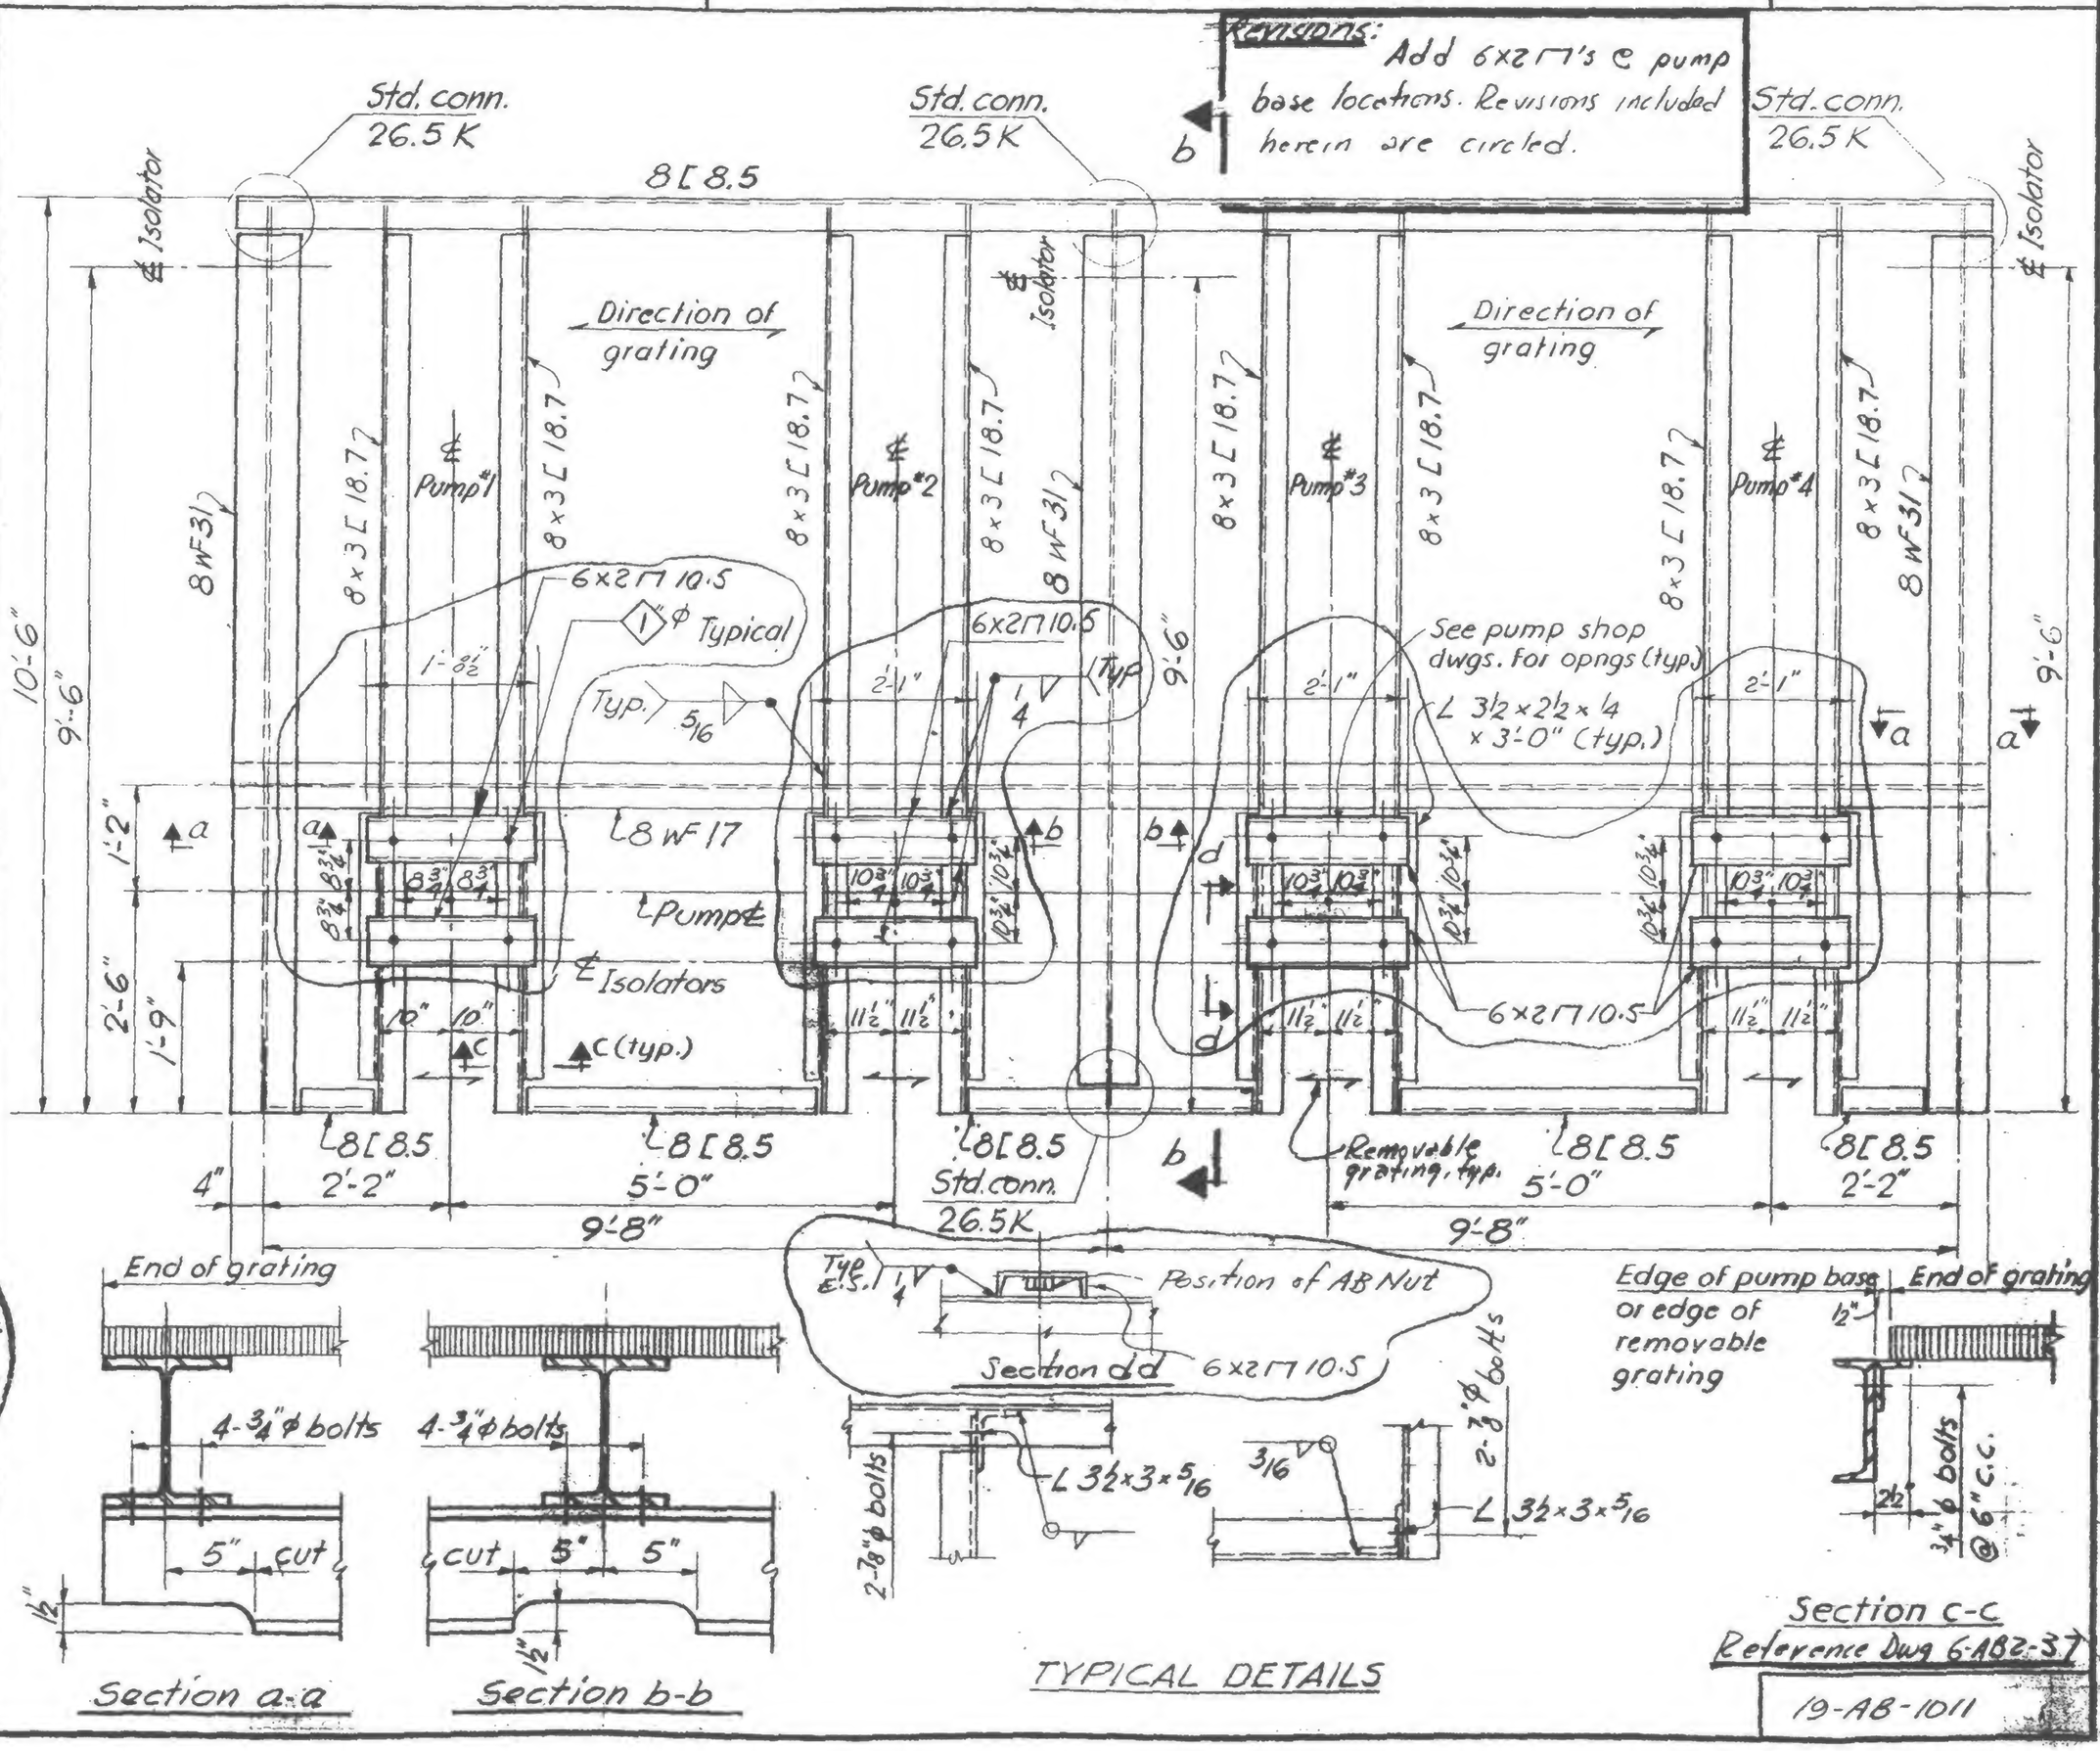

TYPICAL DETAILS

Section c-c
Reference Dwg 6-AB2-37

19-AB-1011

LICENSED PROFESSIONAL ENGINEER
LESLIE E. ROBERTSON
No. 34360
UNIVERSITY OF THE STATE OF NEW YORK