

SKILLING - HELLE - CHRISTIANSEN - ROBERTSON — Structural & Civil Engineers


PROJECT THE WORLD TRADE CENTER | TITLE PUMP PLATFORM EL.294 TOWER B | DATE 8/7/69


REVISIONS

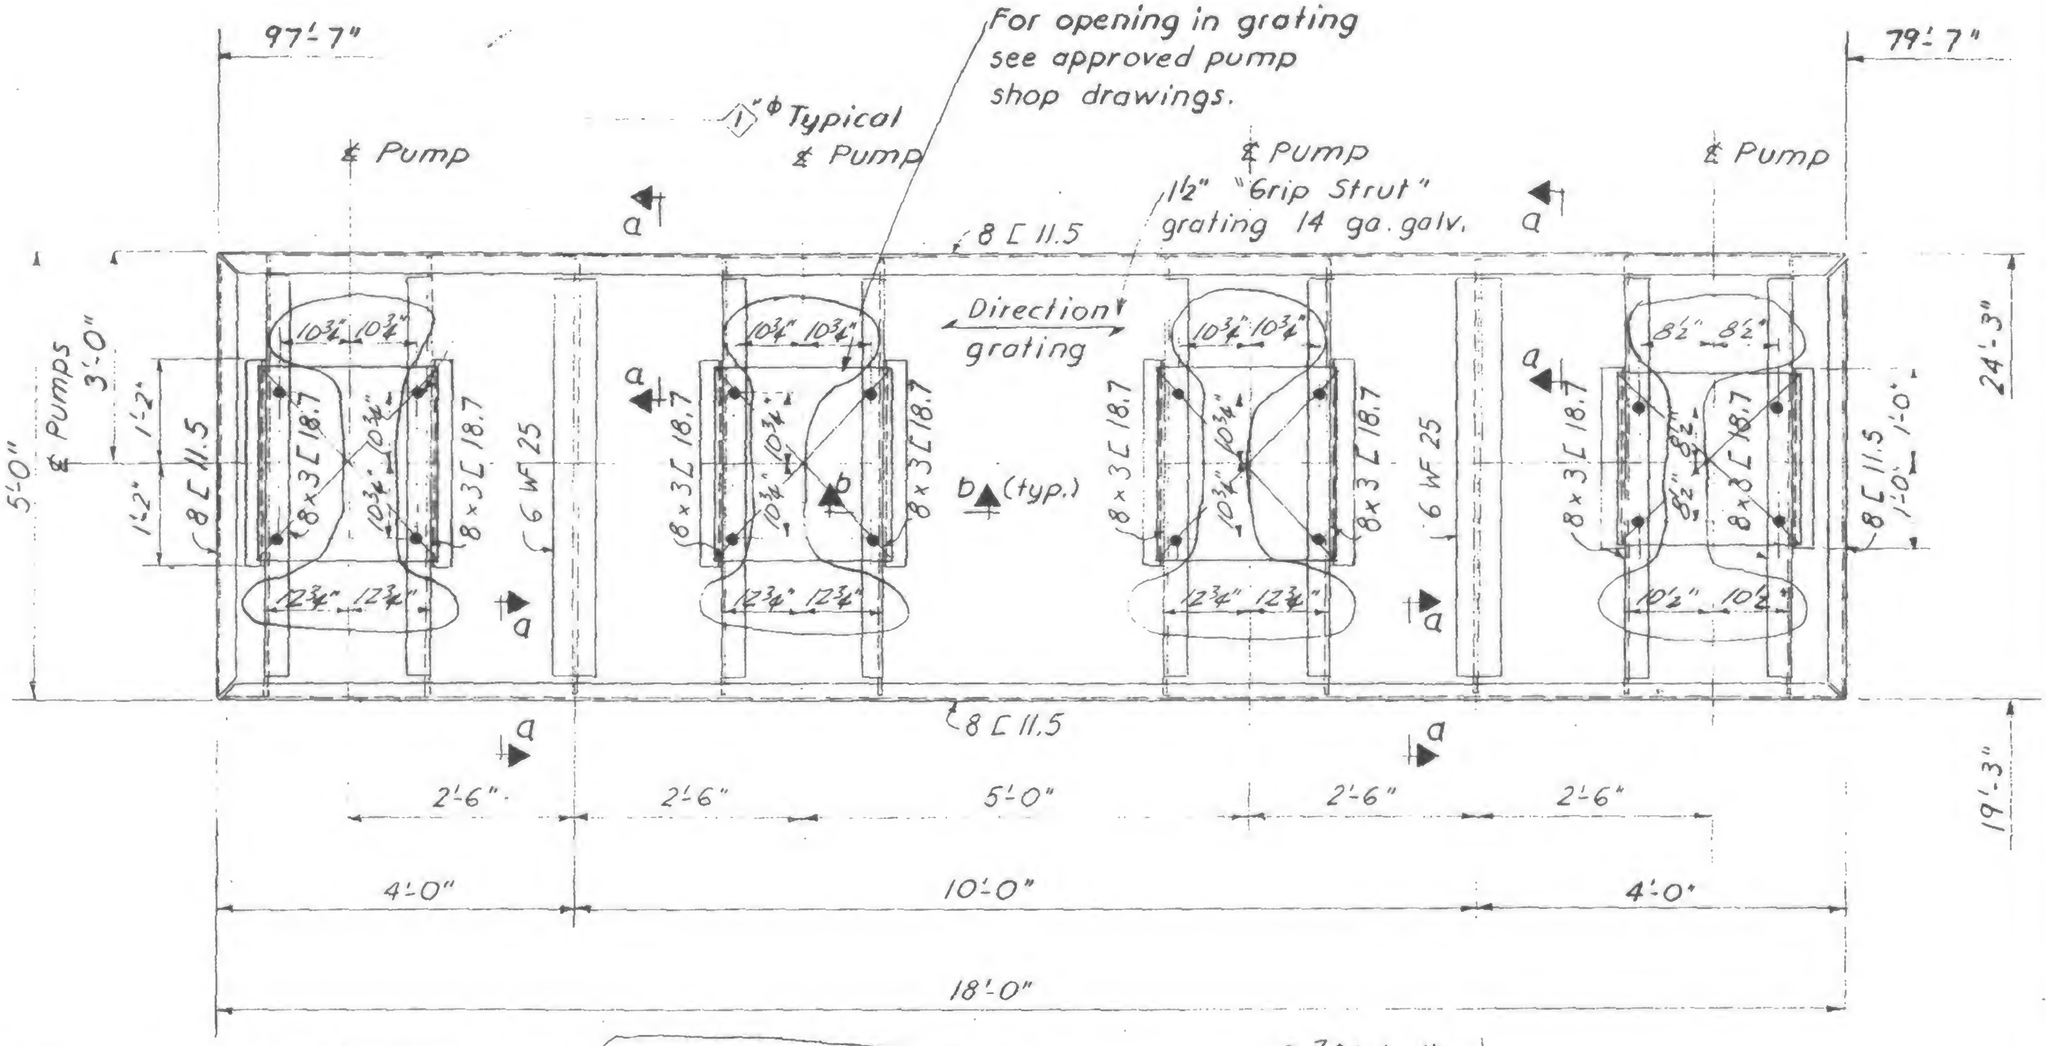

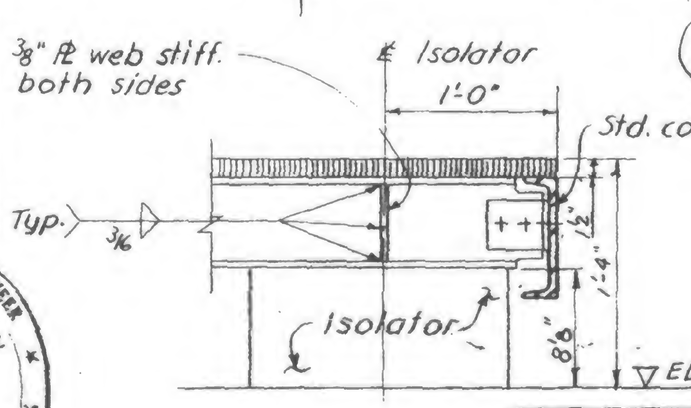


Section a-a

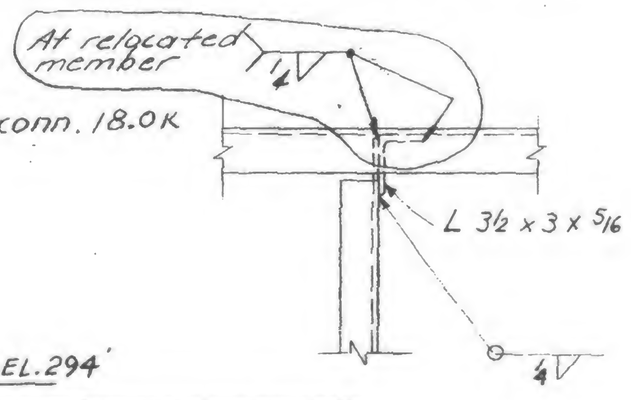

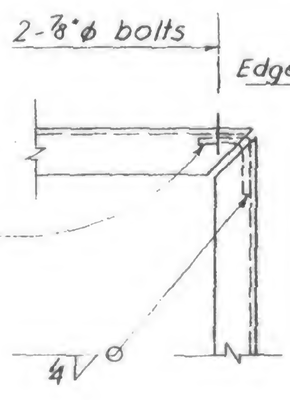

Typical Details

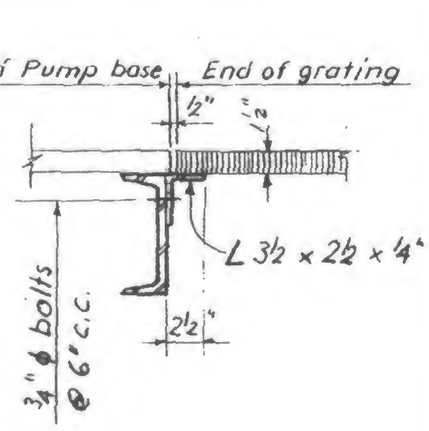

Section b-b

Revising work:
Revised pump bolt locations Connect relocated members by field welding as shown.

Reference Dwg 6-182-41

19-B-101Z

LICENSED PROFESSIONAL ENGINEER
LESLIE E. ROBERTSON
No. 34360
UNIVERSITY OF THE STATE OF NEW YORK