
SKILLING, HELLE, CHRISTIANSEN, ROBERTSON — Structural & Civil Engineers


PROJECT THE WORLD TRADE CENTER

TITLE CUT OPENINGS IN ℄ GIRDER J2A & J2F (CHANGE № 435.063) (REF. JBB DWG. SK-M-J-97 8-21-69)

DATE 11-24-69

REVISIONS

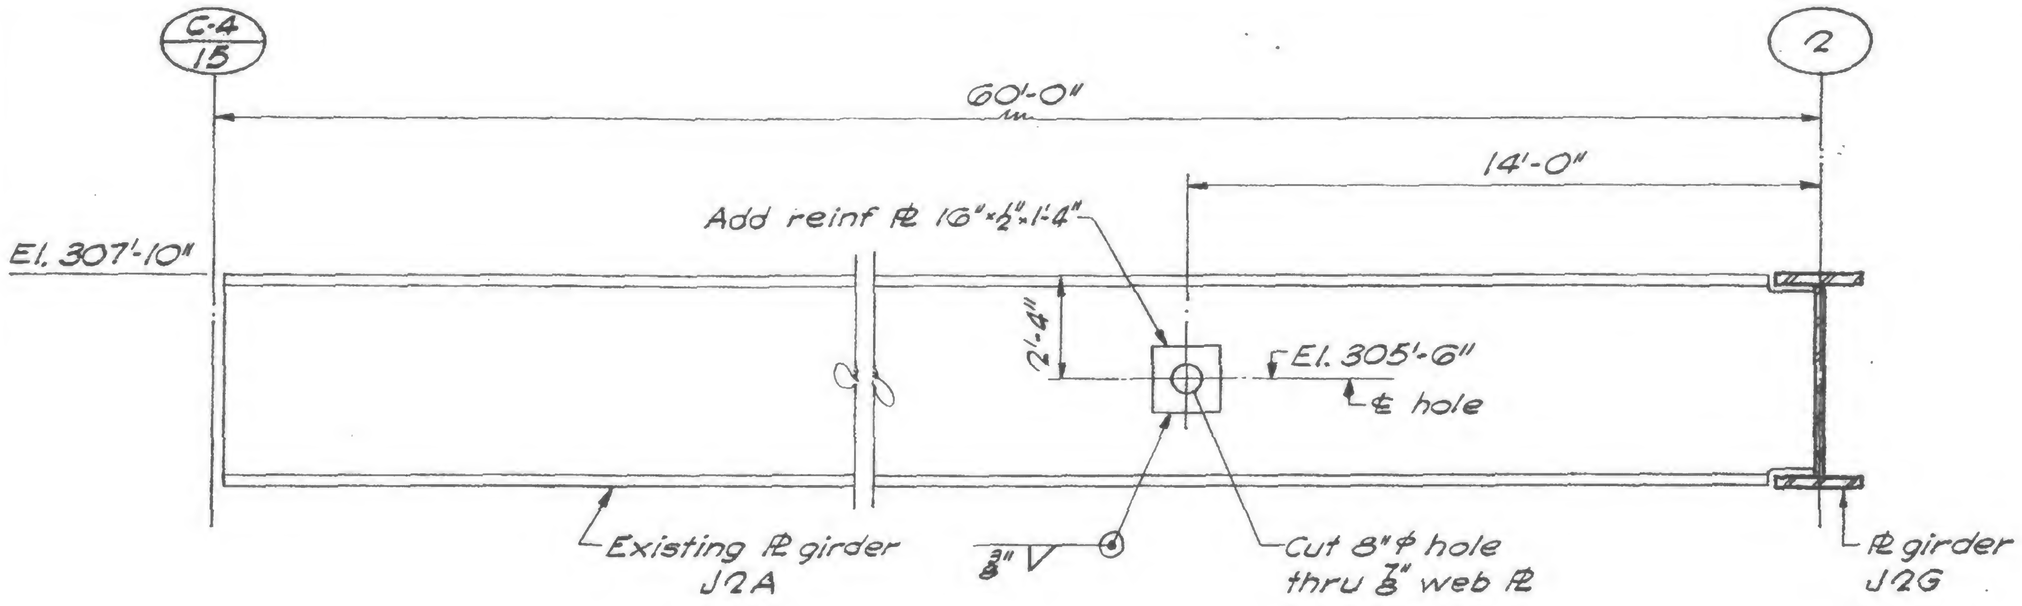

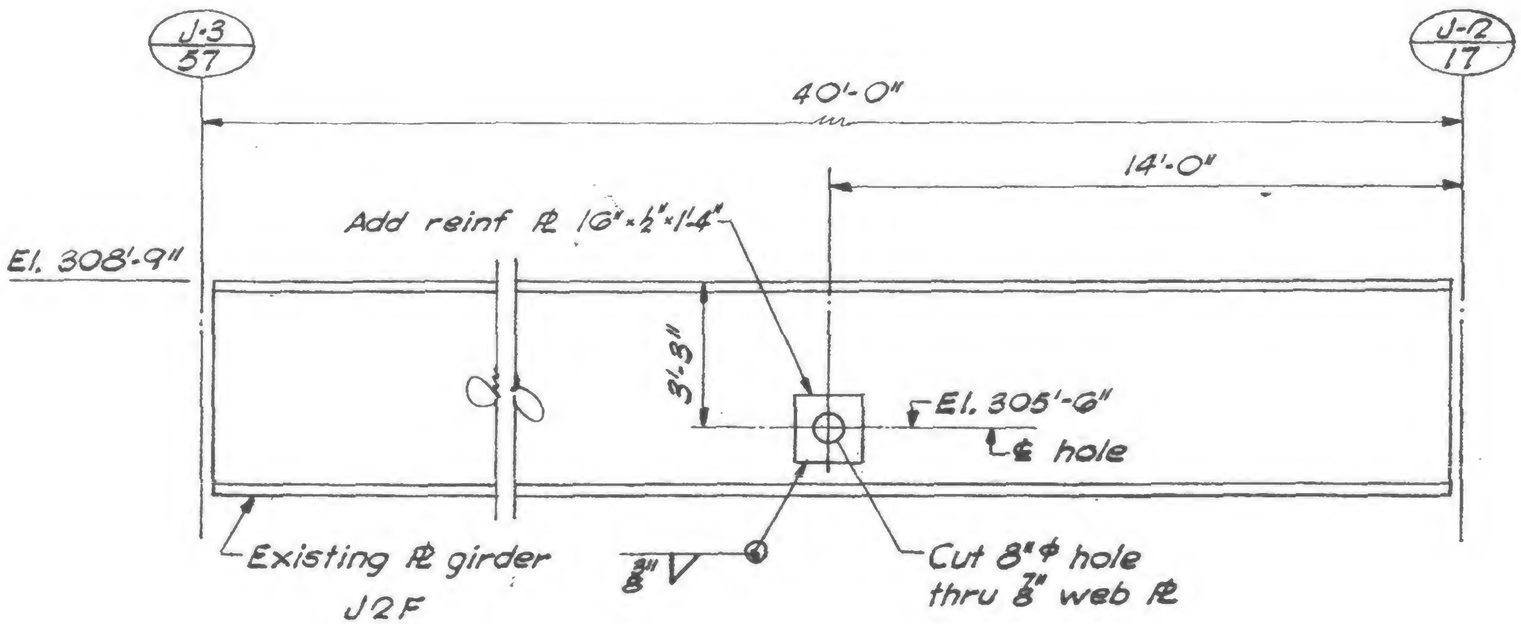
LICENSED PROFESSIONAL ENGINEER
LESLIE E. ROBERTSON
No. 34360
UNIVERSITY OF THE STATE OF NEW YORK

DESIGNED

DRAWN
G.K.

REVIEWED
E.L.

19-J-1027