
SKILLING, HELLE, CHRISTIANSEN, ROBERTSON — Structural & Civil Engineers


PROJECT: ~~THE WORLD TRADE CENTER~~ | TITLE: ~~EMERGENCY GENERATOR PLATFORM - EL 246'6" JS&KI~~ | DATE: 12-2-71

REVISIONS

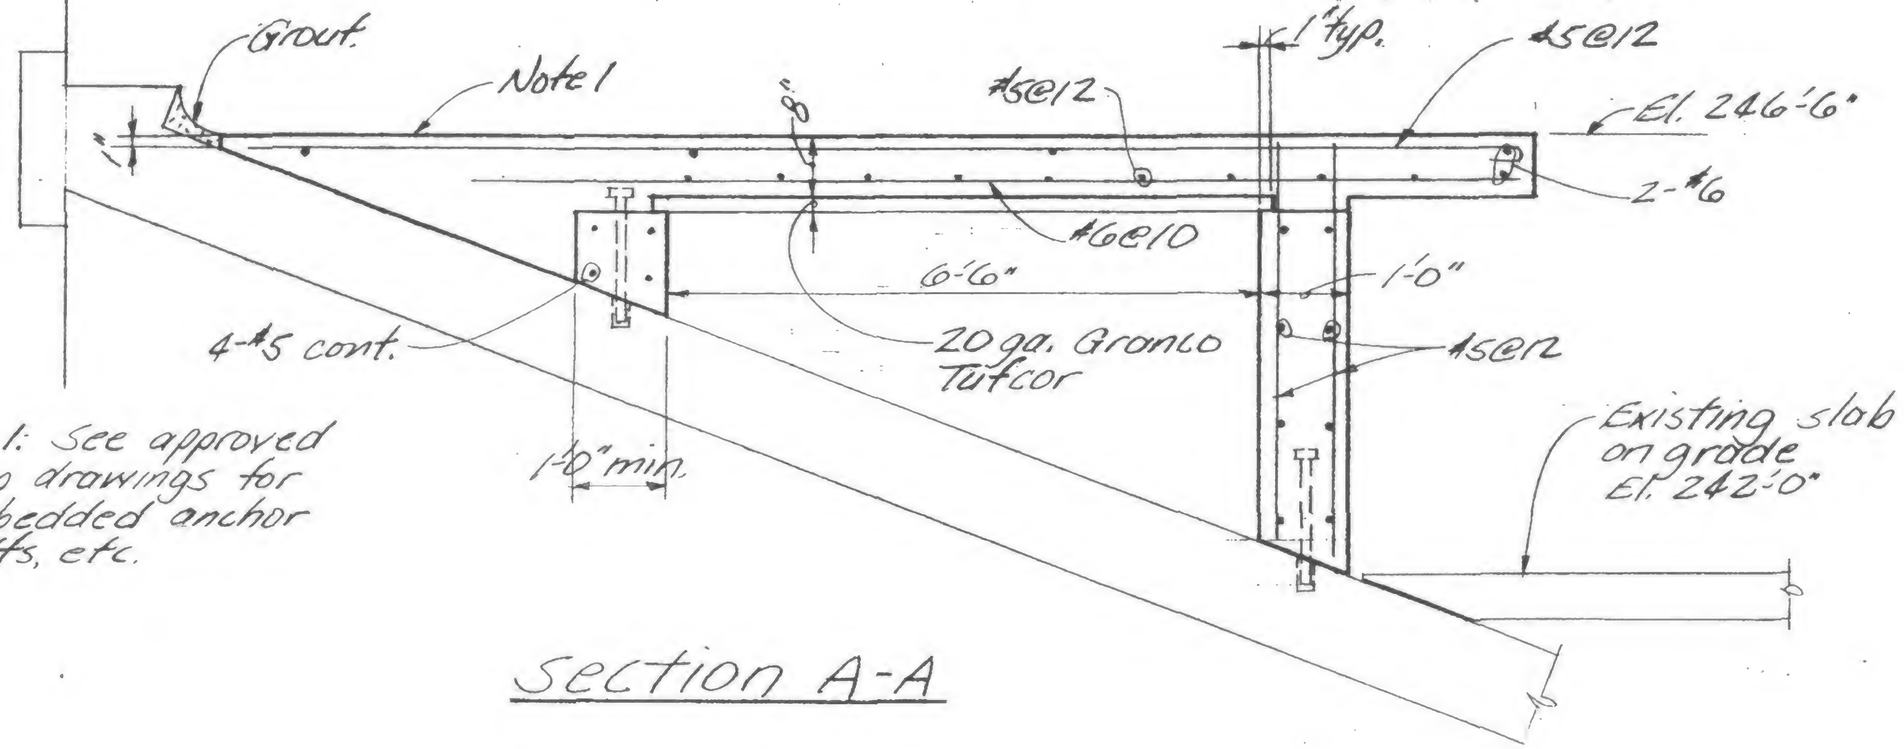

Note 1: See approved shop drawings for embedded anchor bolts, etc.

Section A-A

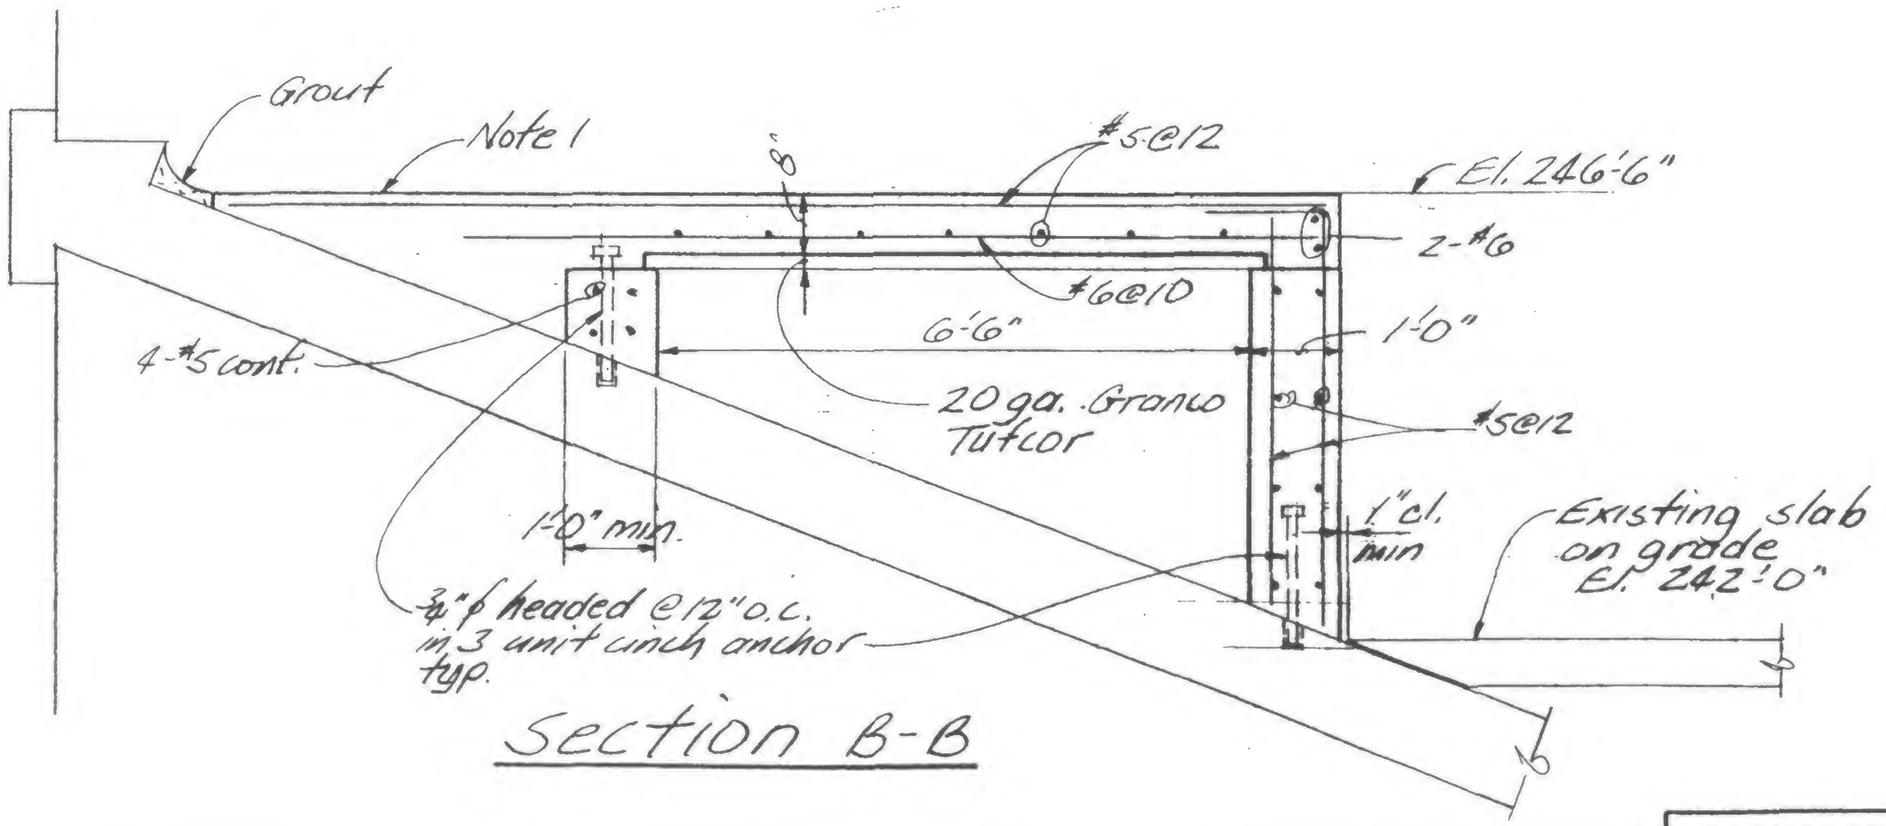

Section B-B

LICENSED PROFESSIONAL ENGINEER — LESLIE E. ROBERTSON — No. 34360 — UNIVERSITY OF THE STATE OF NEW YORK

DESIGNED

DRAWN

REVIEWED

19-JK-1051.1