
SKILLING, HELLE, CHRISTIANSEN, ROBERTSON — Structural & Civil Engineers


PROJECT: THE WORLD TRADE CENTER | TITLE: EL.332-ZONE K5-ELEVATORS K3, K4 & K5 | DATE: 2-11-72

REVISIONS

3-10-72

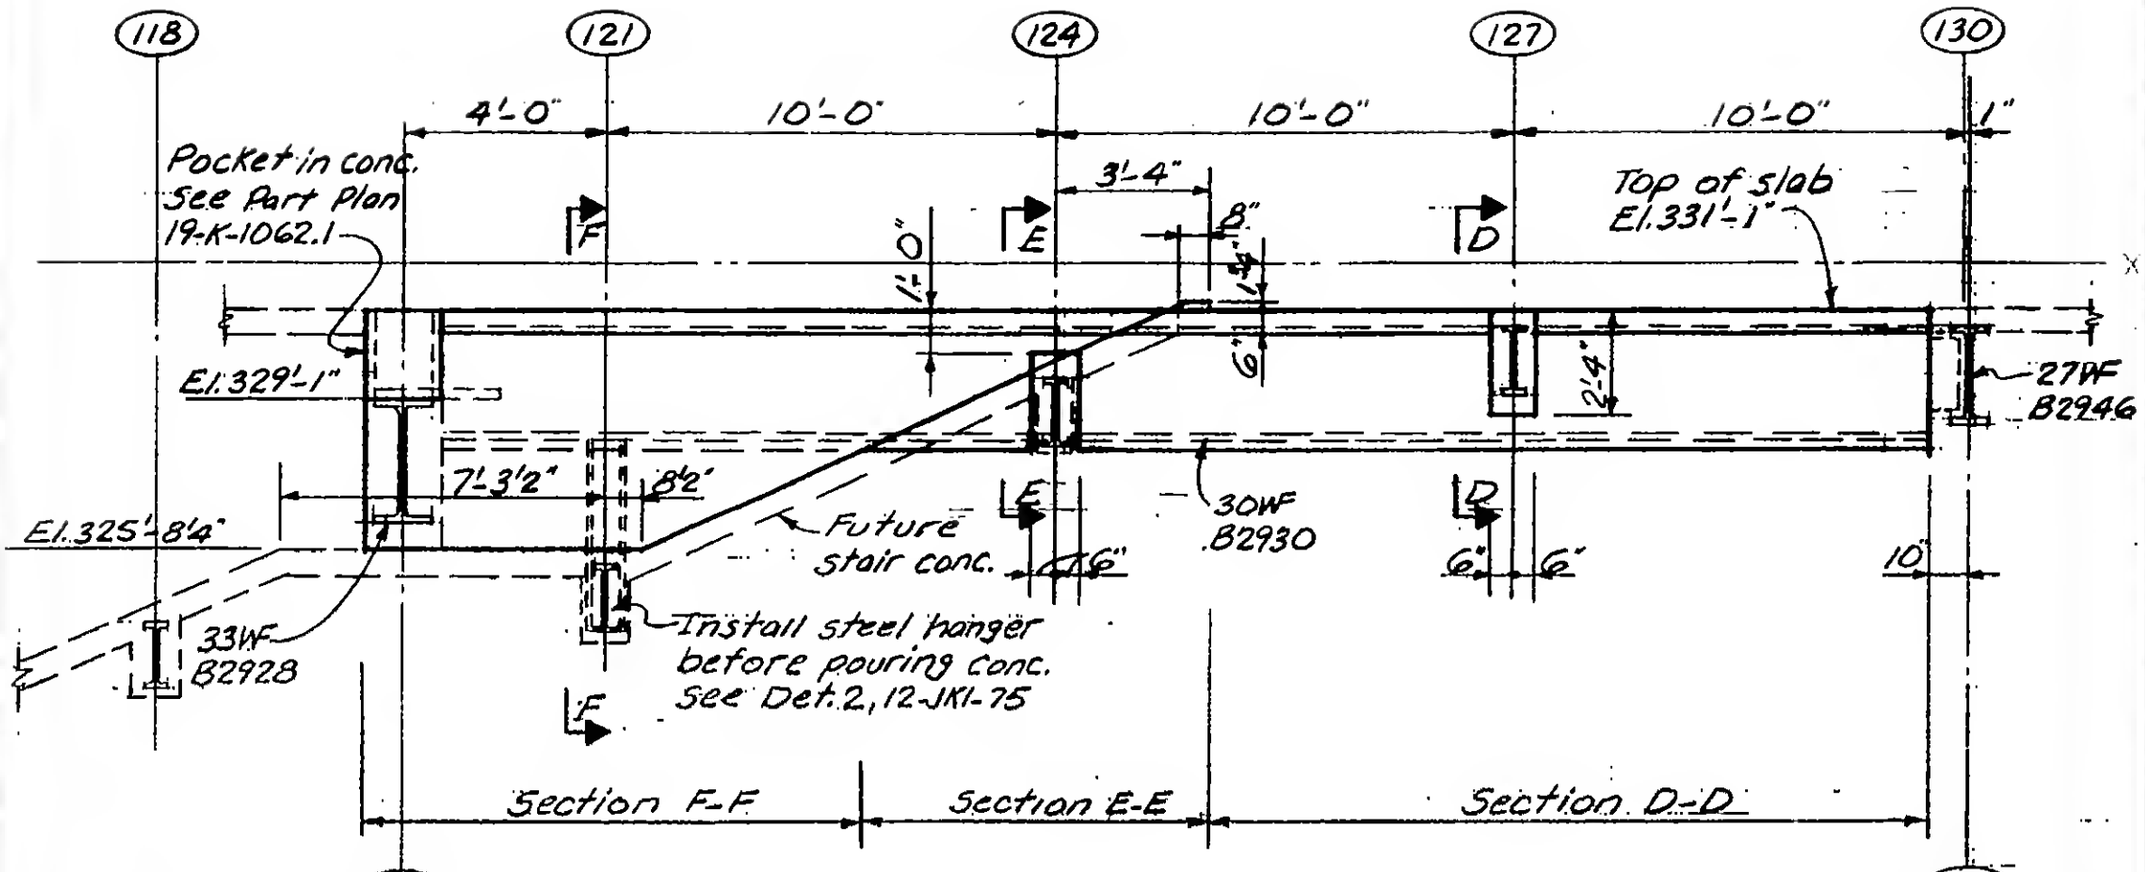


## Section C-C

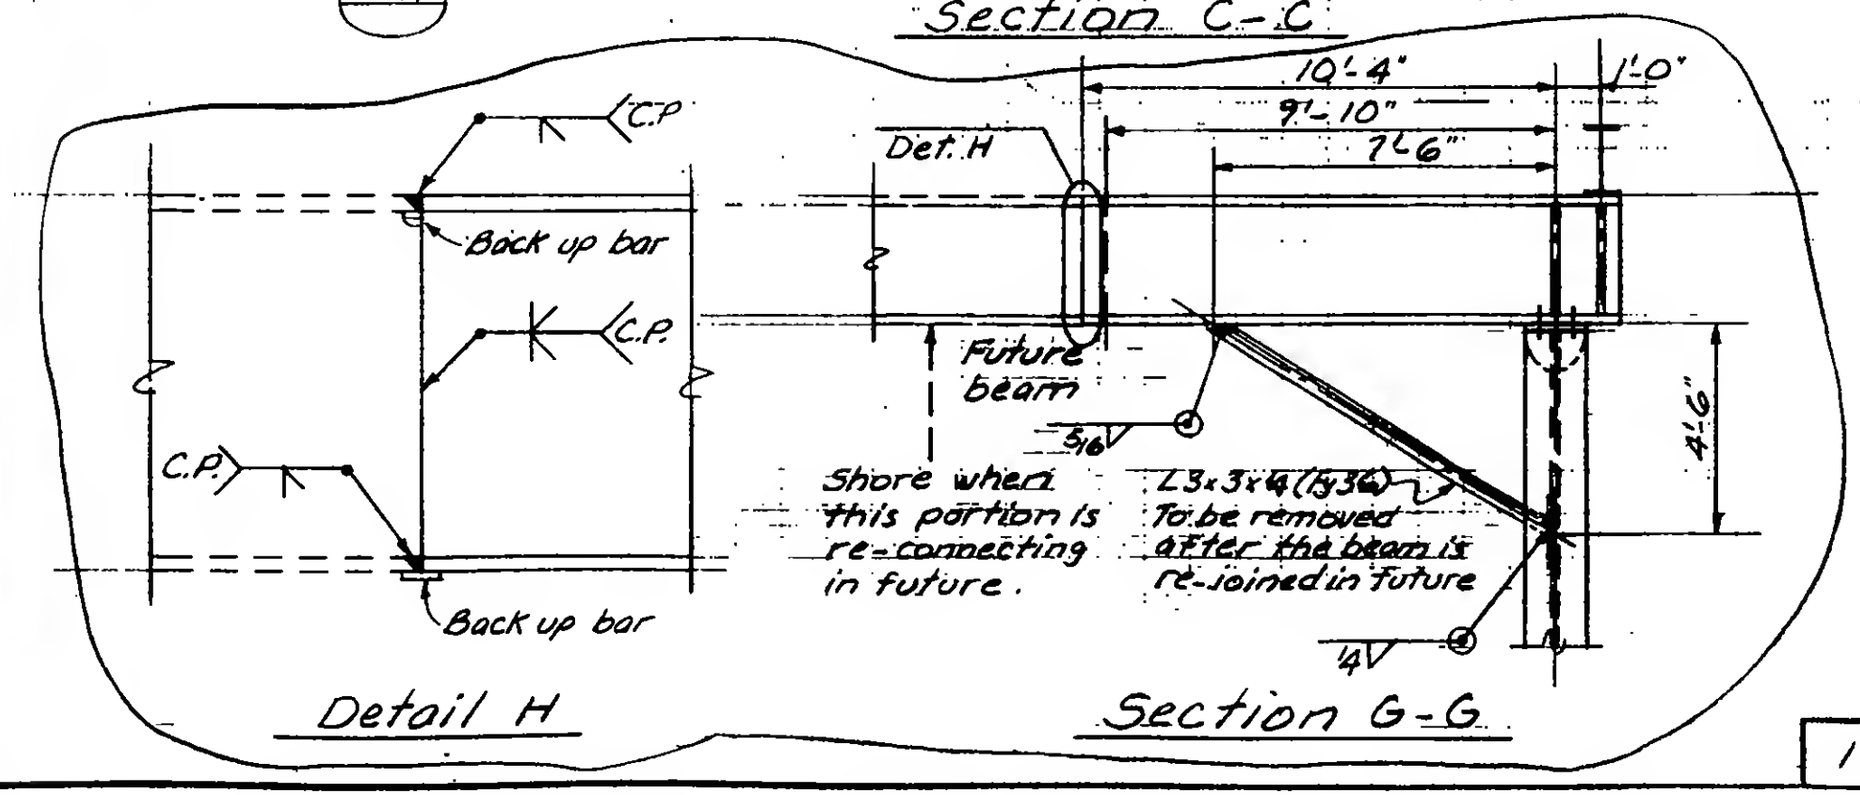


DESIGNED K. Chiang

DRAWN A. Franqui

REVIEWED

LICENSED PROFESSIONAL ENGINEER — LESLIE E. ROBERTSON — No. 34860 — THE STATE OF NEW YORK

19-K-1062.2