

SKILLING, HELLE, CHRISTIANSEN, ROBERTSON — Structural & Civil Engineers

PROJECT: THE WORLD TRADE CENTER | TITLE: EL. 332 - ZONE K3 - ELEVATORS K3, K4 & K5 | DATE: 2-11-72


REVISIONS

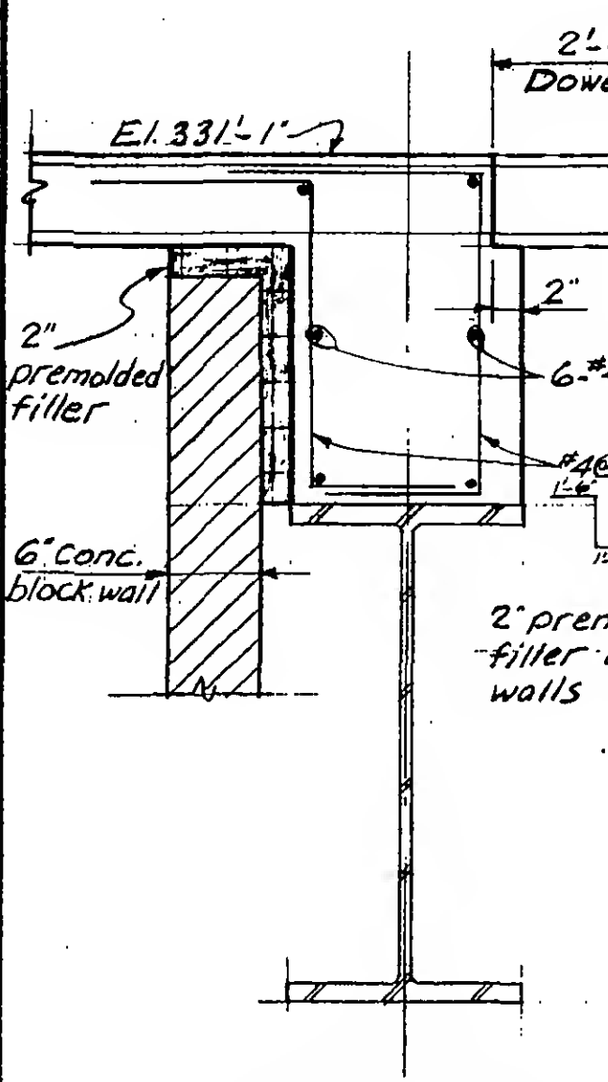

Section B-B

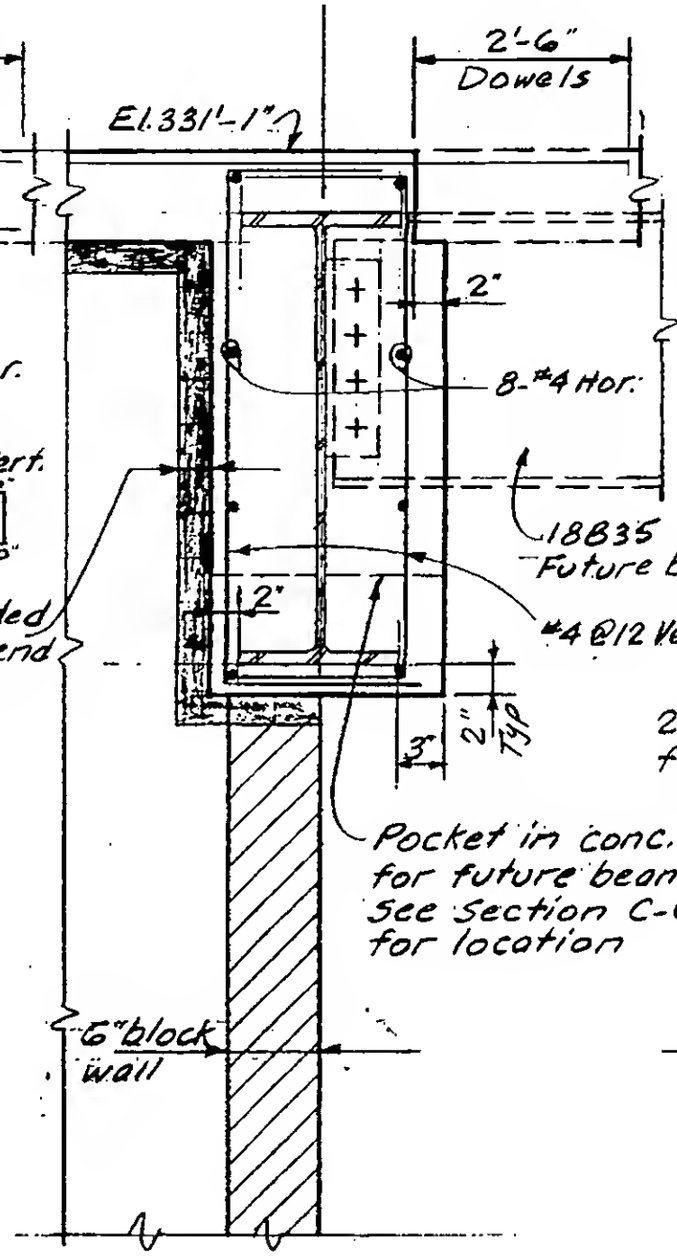

Section D-D

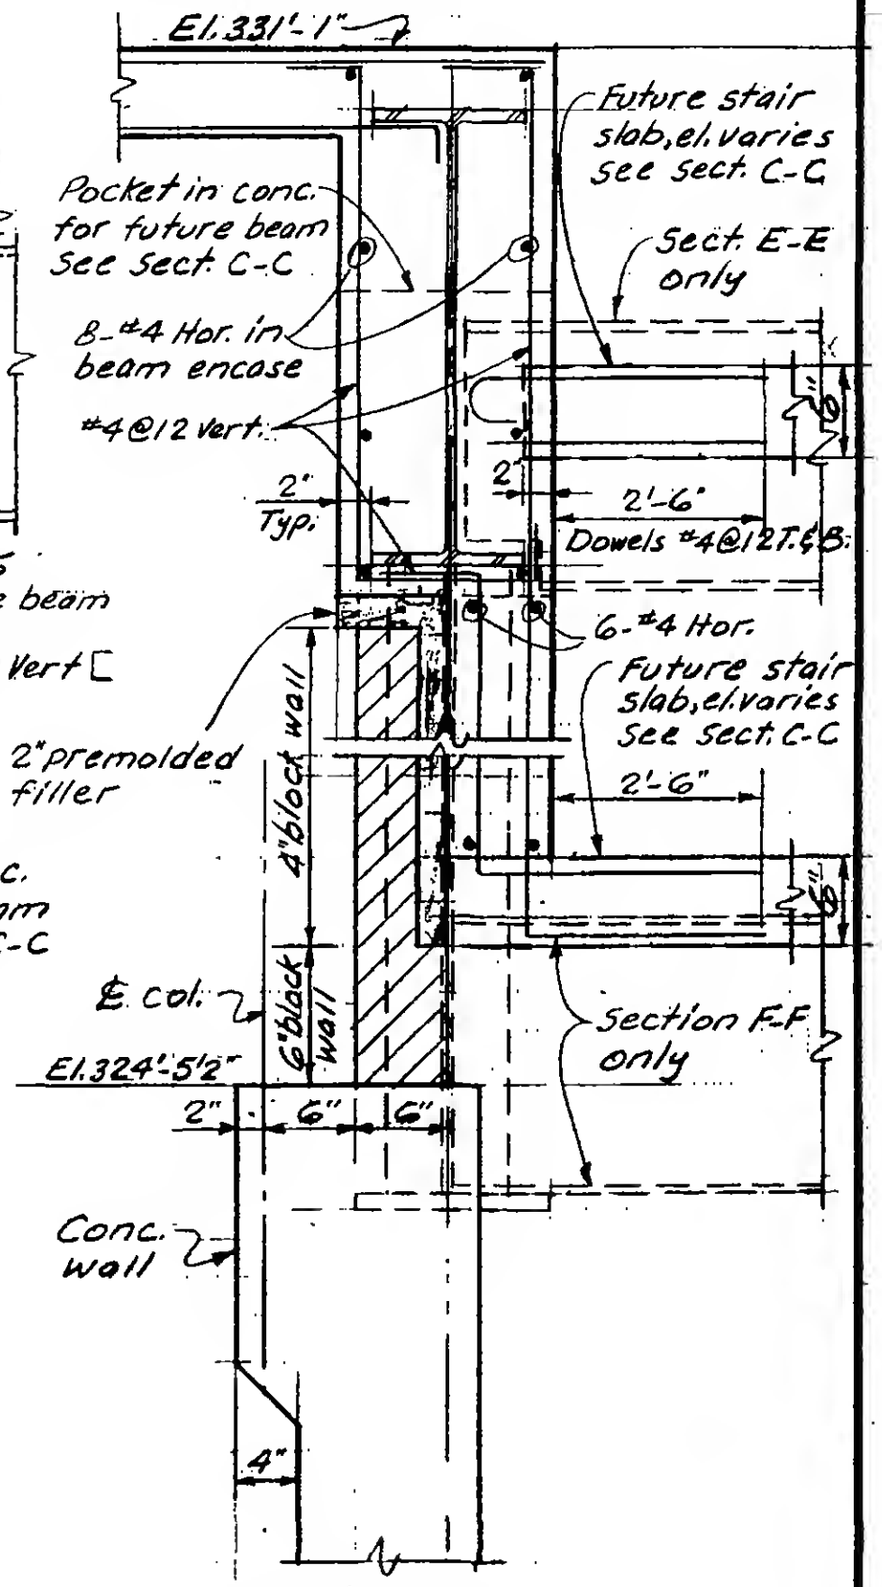

Section E-E
Section F-F

LICENSED PROFESSIONAL ENGINEER — LESLIE E. ROBERTSON — NO. 34360 — UNIVERSITY OF THE STATE OF NEW YORK

DESIGNED: K. Chiang
DRAWN: A. Franqui
REVIEWED:

19-K-1062.3