
SKILLING, HELLE, CHRISTIANSEN, ROBERTSON — Structural & Civil Engineers

PROJECT THE WORLD TRADE CENTER | TITLE REPAIR DET., BASE PL TO GIRDER CONN., COL. H4/9, EL. 332 | DATE 2-28-74

REVISIONS

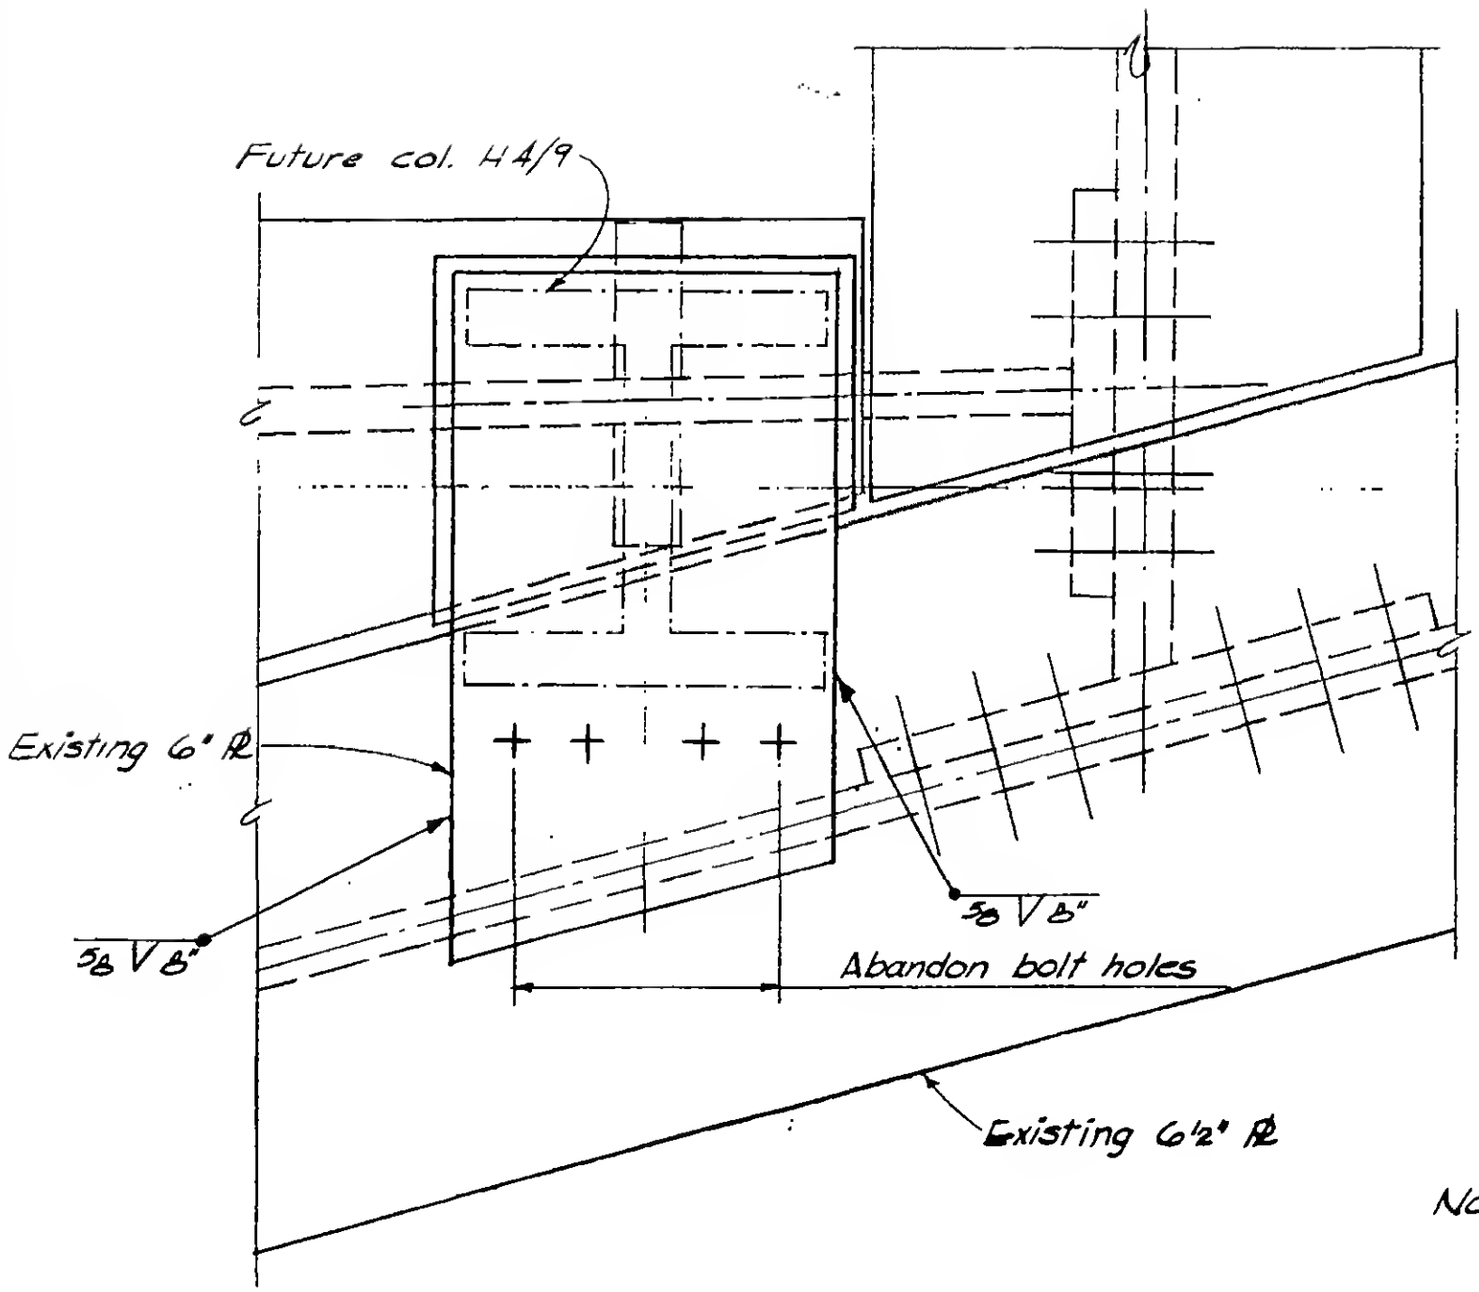


Note: For existing details not shown see Dwg. 13-K3.4-8a

LICENSED PROFESSIONAL ENGINEER
LESLIE E. ROBERTSON
No. 34360
UNIVERSITY OF THE STATE OF NEW YORK

DESIGNED AR

DRAWN DJB

REVIEWED JTM

19-K-1090