SKILLING, HELLE, CHRISTIANSEN, ROBERTSON — Structural & Civil Engineers

PROJECT THE WORLD TRADE CENTER | TITLE PLAZA - ZONE J-3 - EL. 299 - REPAIR | DATE 4-4-75

REVISIONS

4-14-75

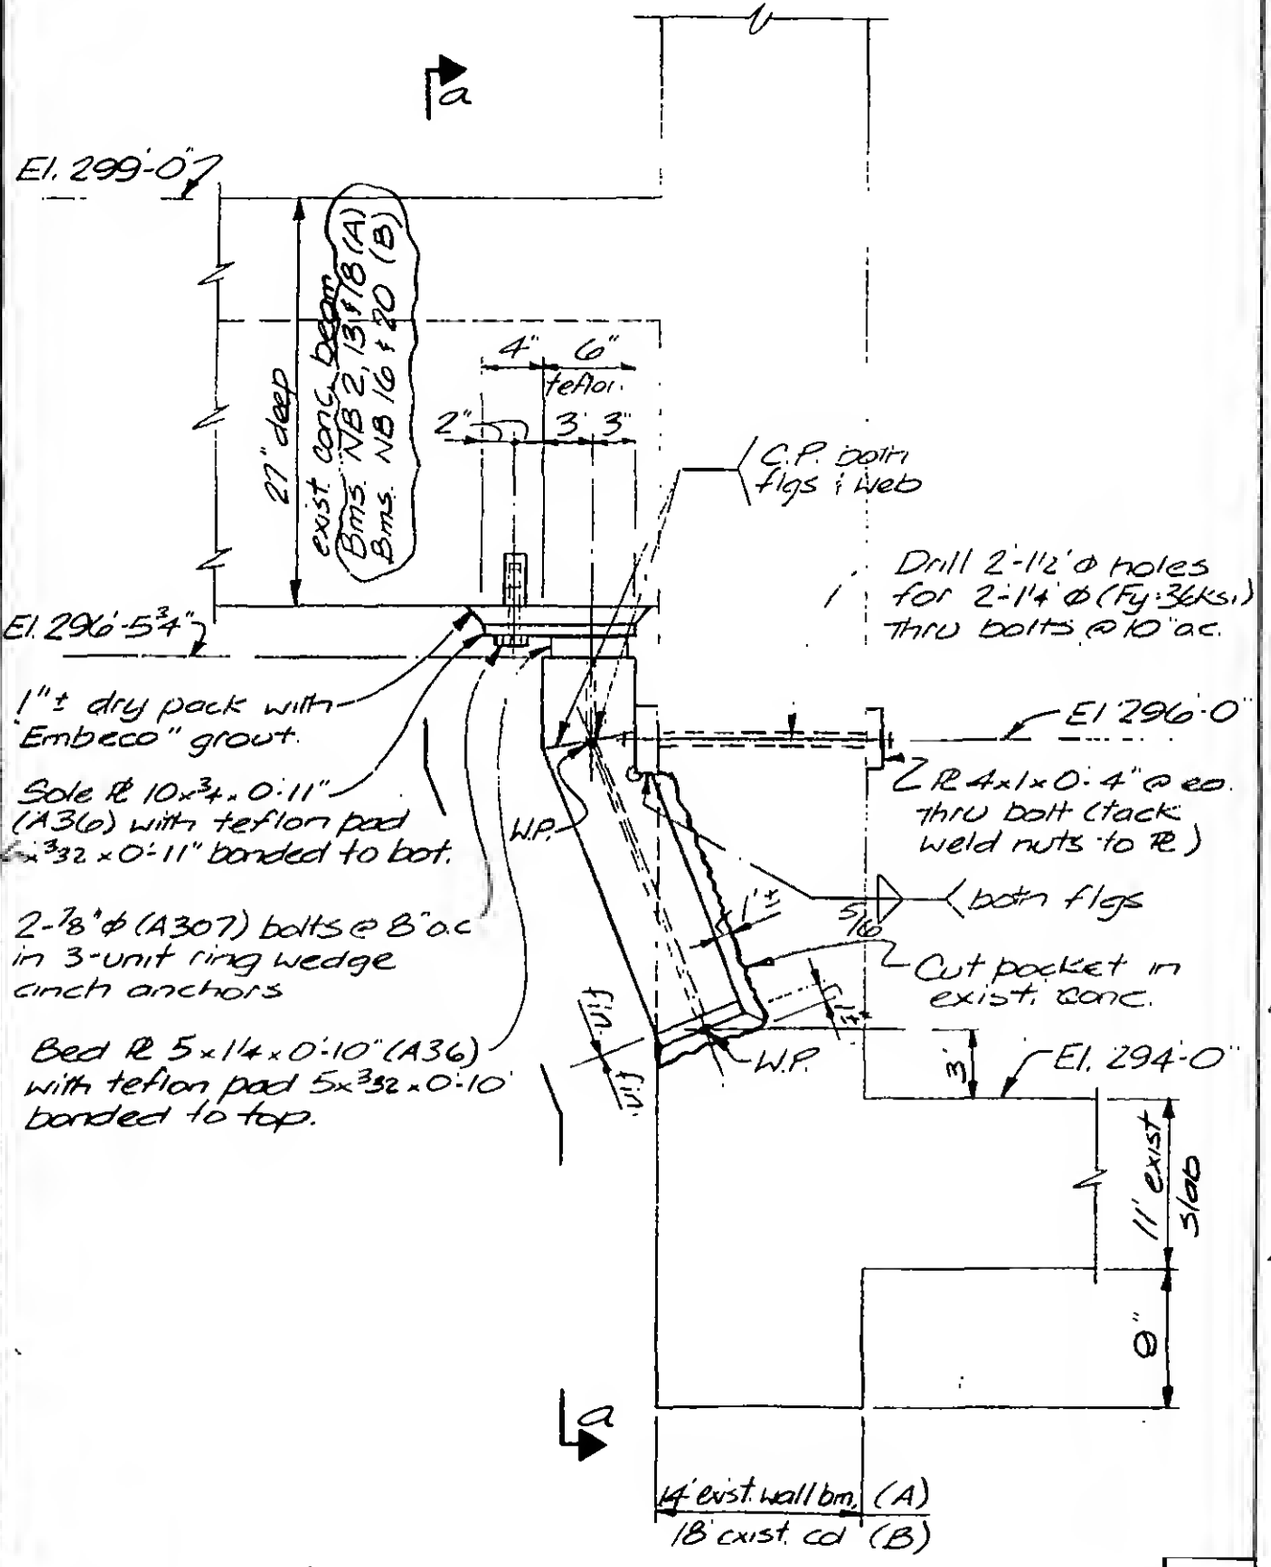


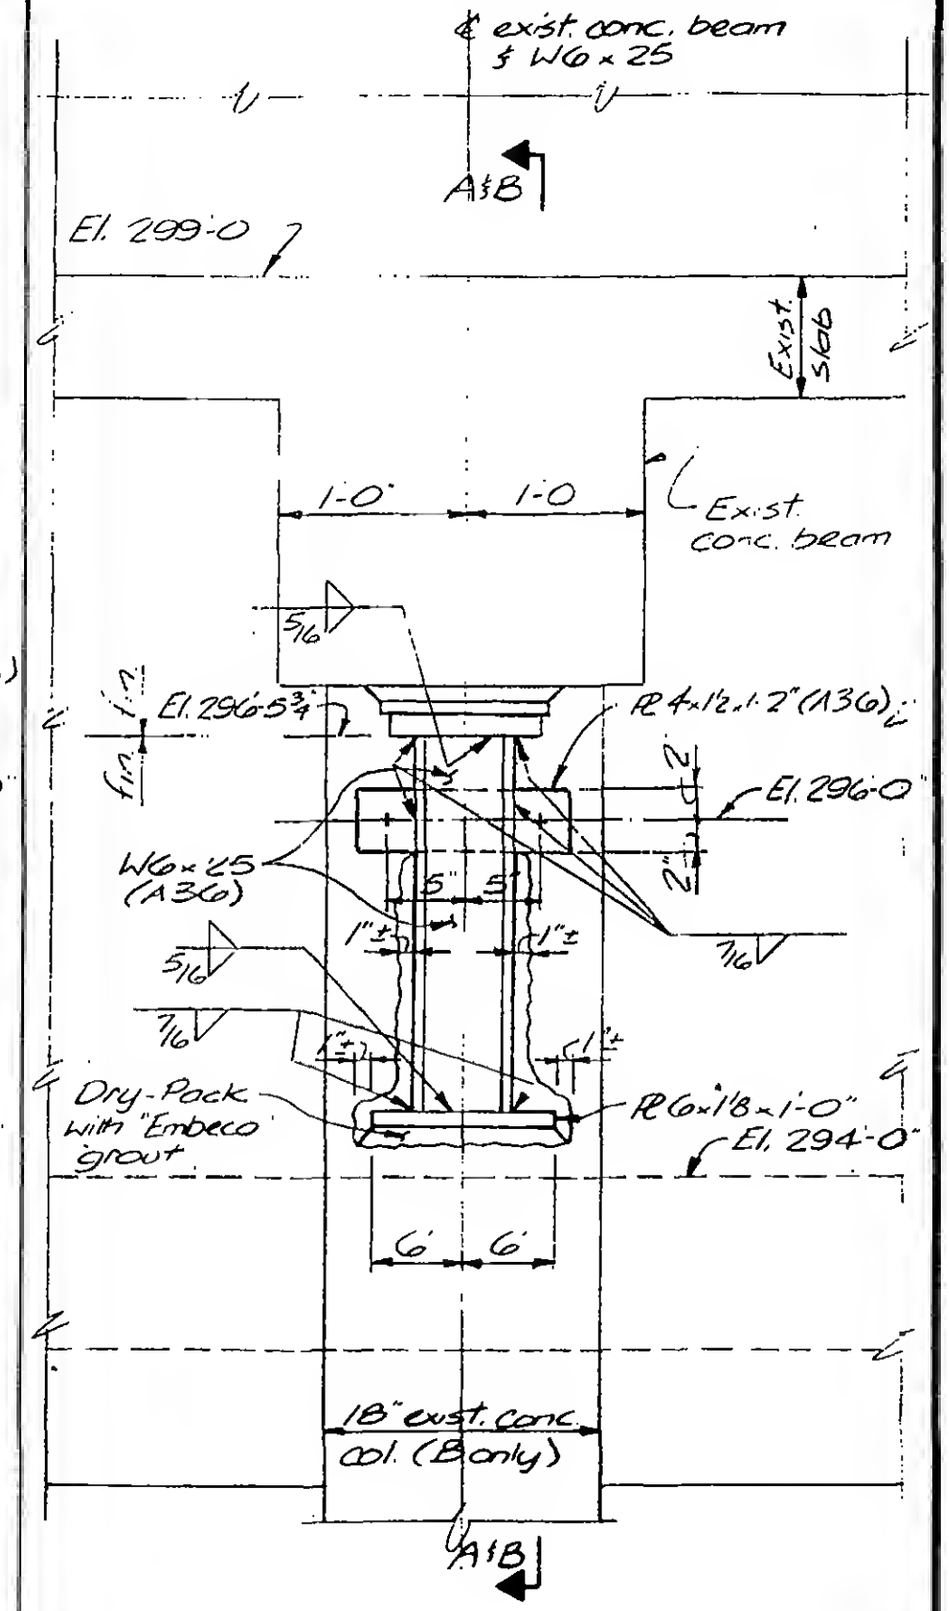


LICENSED PROFESSIONAL ENGINEER
LESLIE E. ROBERTSON
No. 34360
UNIVERSITY OF THE STATE OF NEW YORK

DESIGNED JTM

DRAWN JB

REVIEWED ETL

A
B

a

19-J-1096.1