
SKILLING, HELLE, CHRISTIANSEN, ROBERTSON — Structural & Civil Engineers

PROJECT: THE WORLD TRADE CENTER | TITLE: 10'x10' OPENING AT ELEVATION 253' | DATE: 9-4-75

REVISIONS
1 9-23-75
2 12-4-75

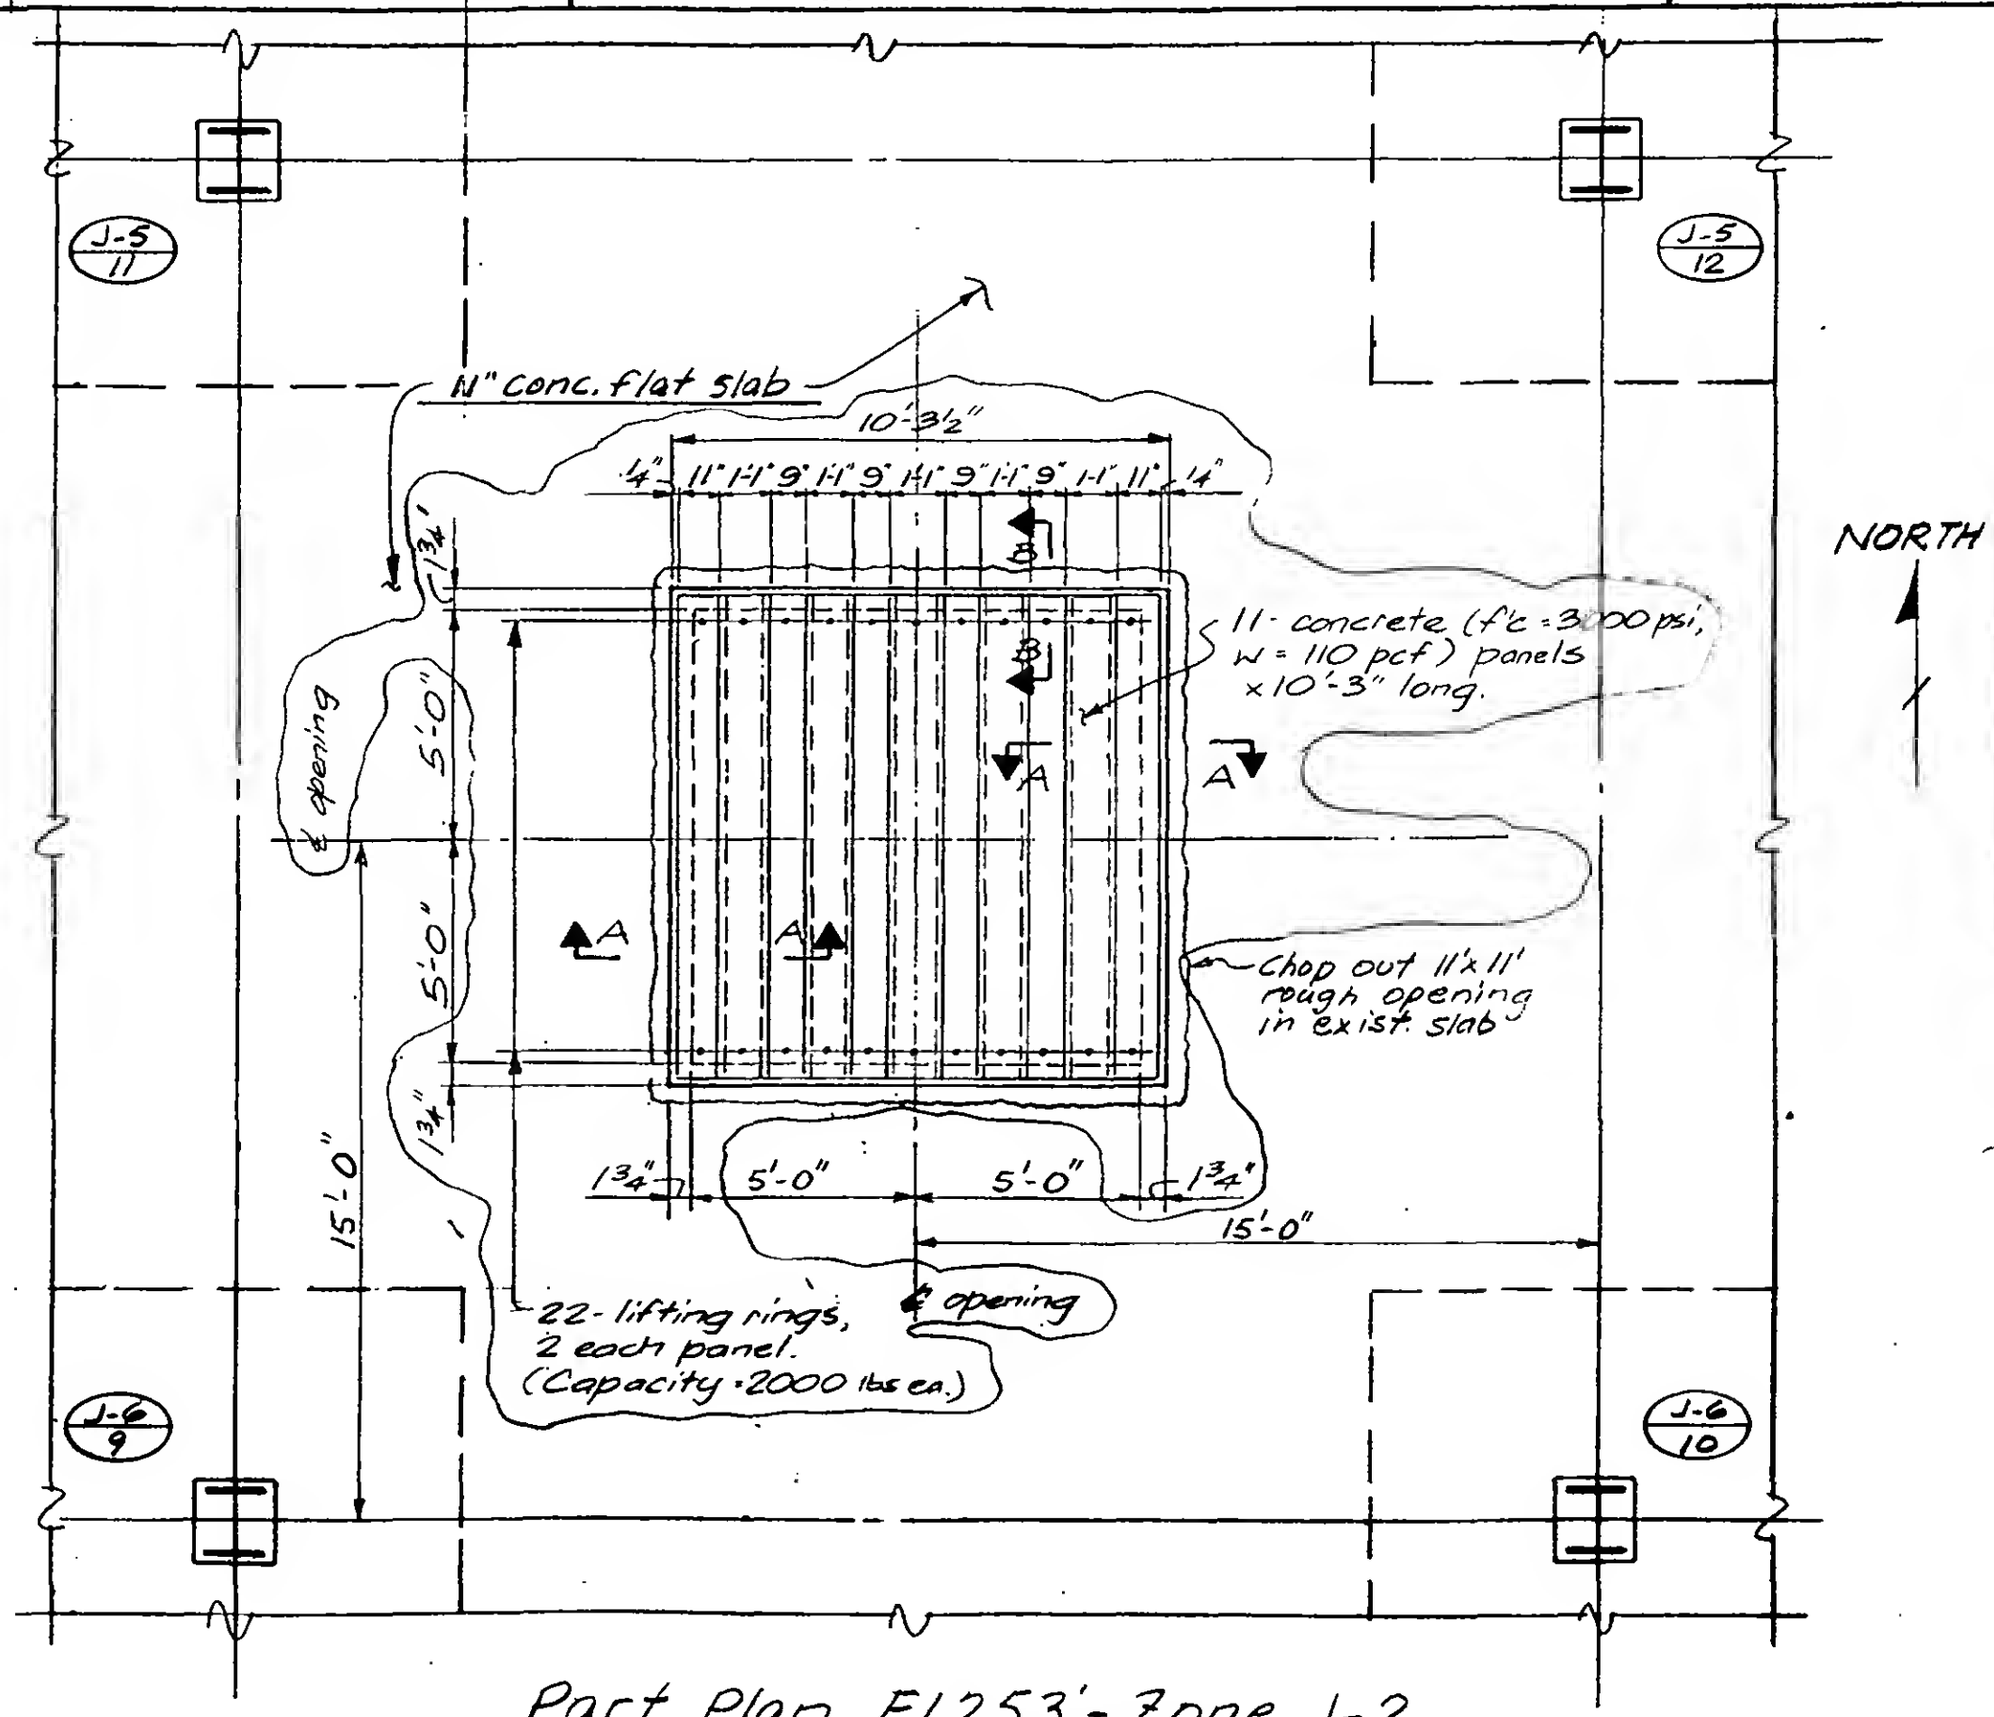


Part Plan El. 253' - Zone J-2

LICENSED PROFESSIONAL ENGINEER — LESLIE E. ROBERTSON — No. 34360 — UNIVERSITY OF THE STATE OF NEW YORK

DESIGNED F. Sayani
DRAWN A.L. Franqui
REVIEWED J.T.M.

19-J-1097.1