


SKILLING, HELLE, CHRISTIANSEN, ROBERTSON — Structural & Civil Engineers

PROJECT: THE WORLD TRADE CENTER | TITLE: TOWER 5 FLOOR 106 - SECTION | DATE: 3-3-72


REVISIONS

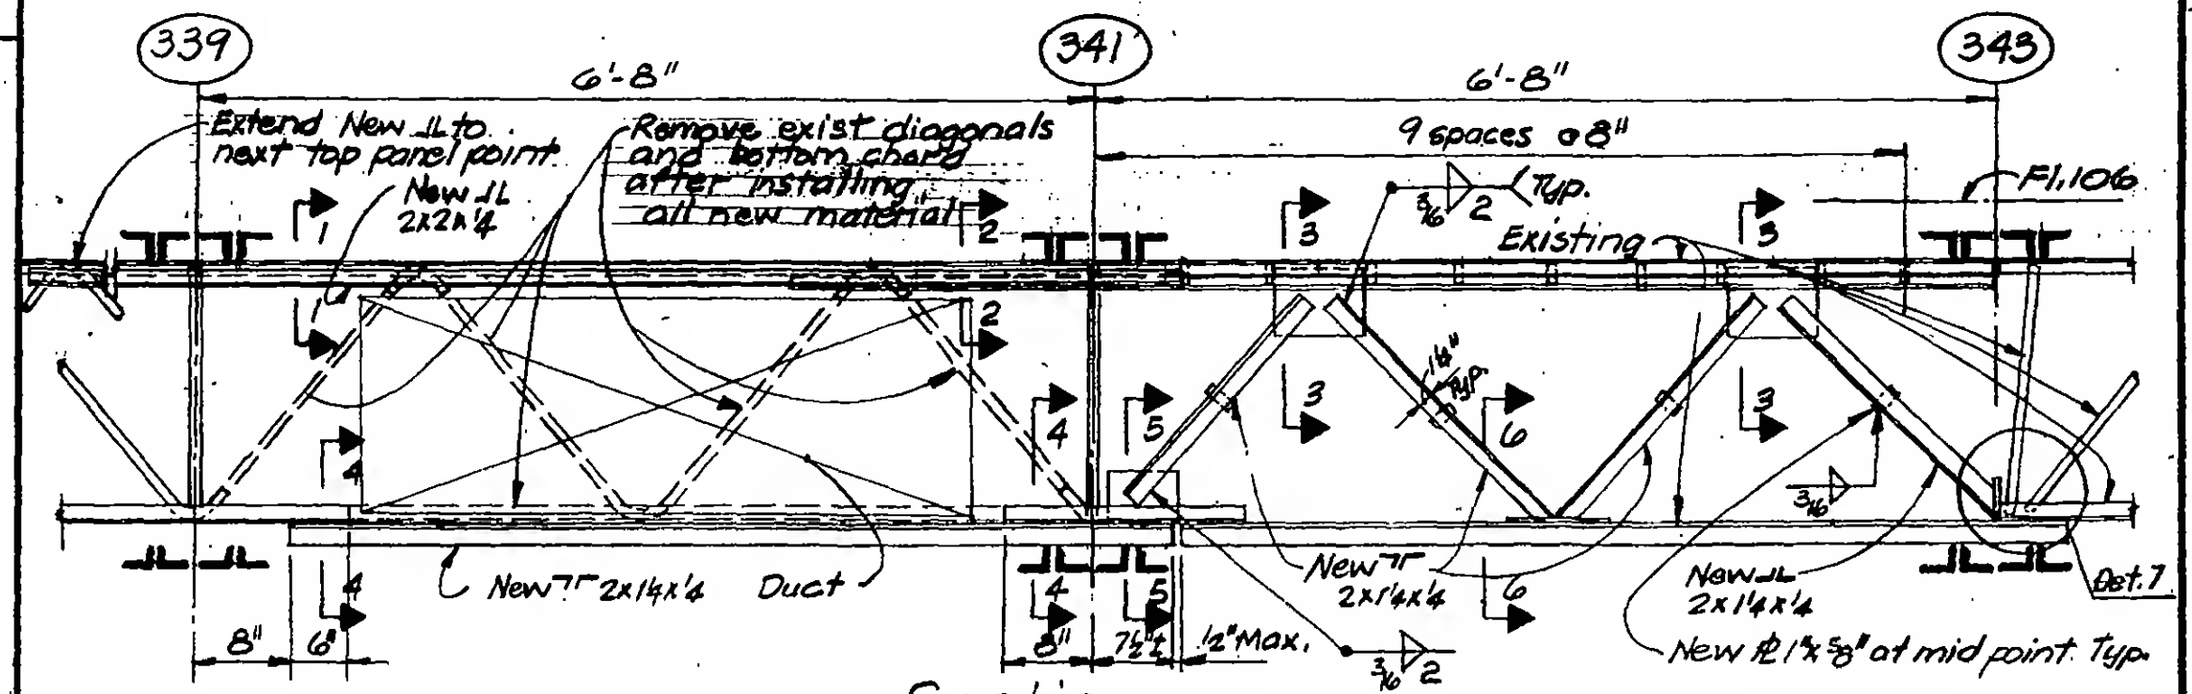


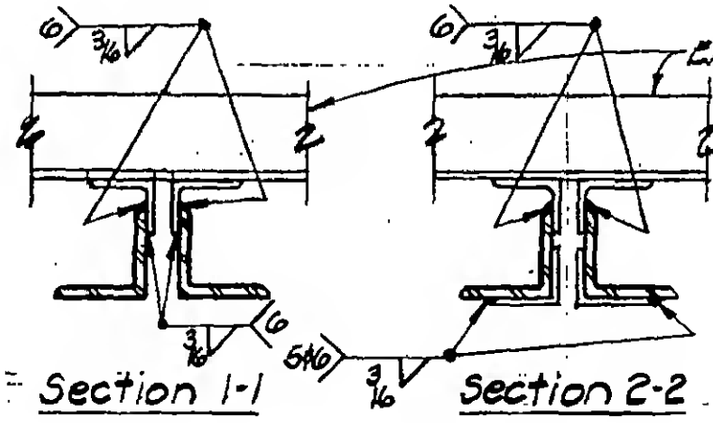


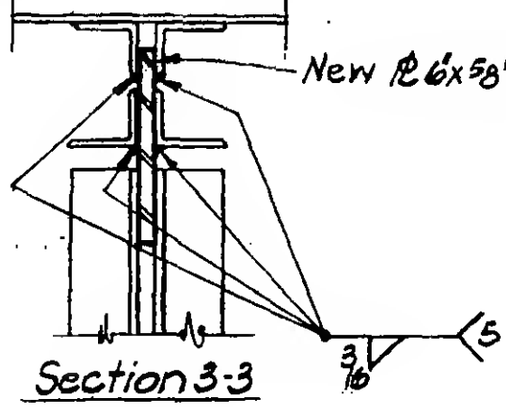

Note 6. 6" at ends then 3" @ 12".

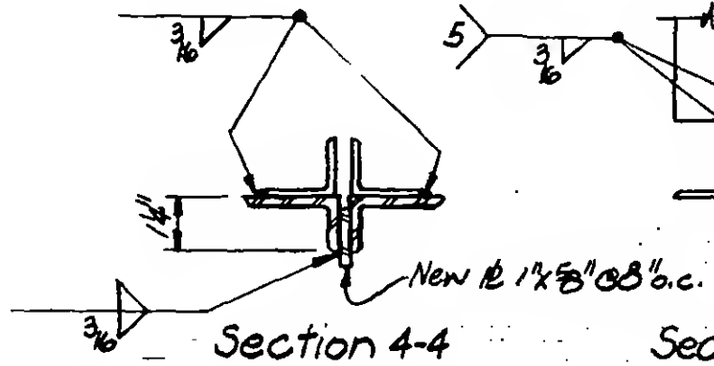

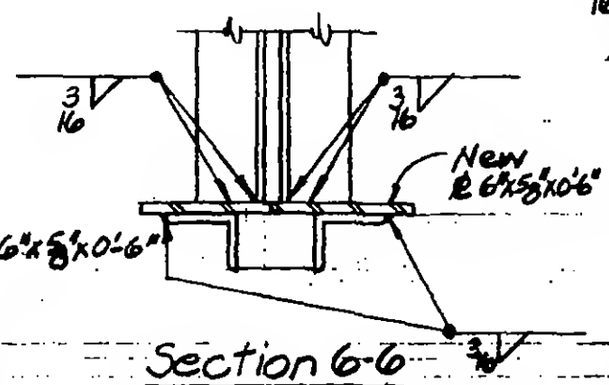

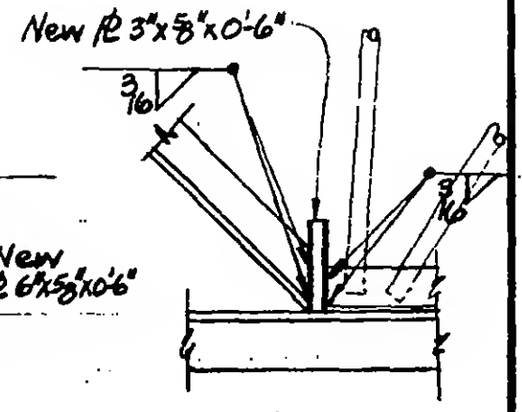

LICENSED PROFESSIONAL ENGINEER — LESLIE E. ROBERTSON — No. 34340 — UNIVERSITY OF THE STATE OF NEW YORK

DESIGNED WAB

DRAWN PMO'Cole

REVIEWED

19-8-1112.2