
SKILLING, HELLE, CHRISTIANSEN, ROBERTSON — Structural & Civil Engineers

PROJECT THE WORLD TRADE CENTER | TITLE DUMBWAITER PIT SUPPORT - FLOOR 106 | DATE 11-9-73

REVISIONS


6-26-74

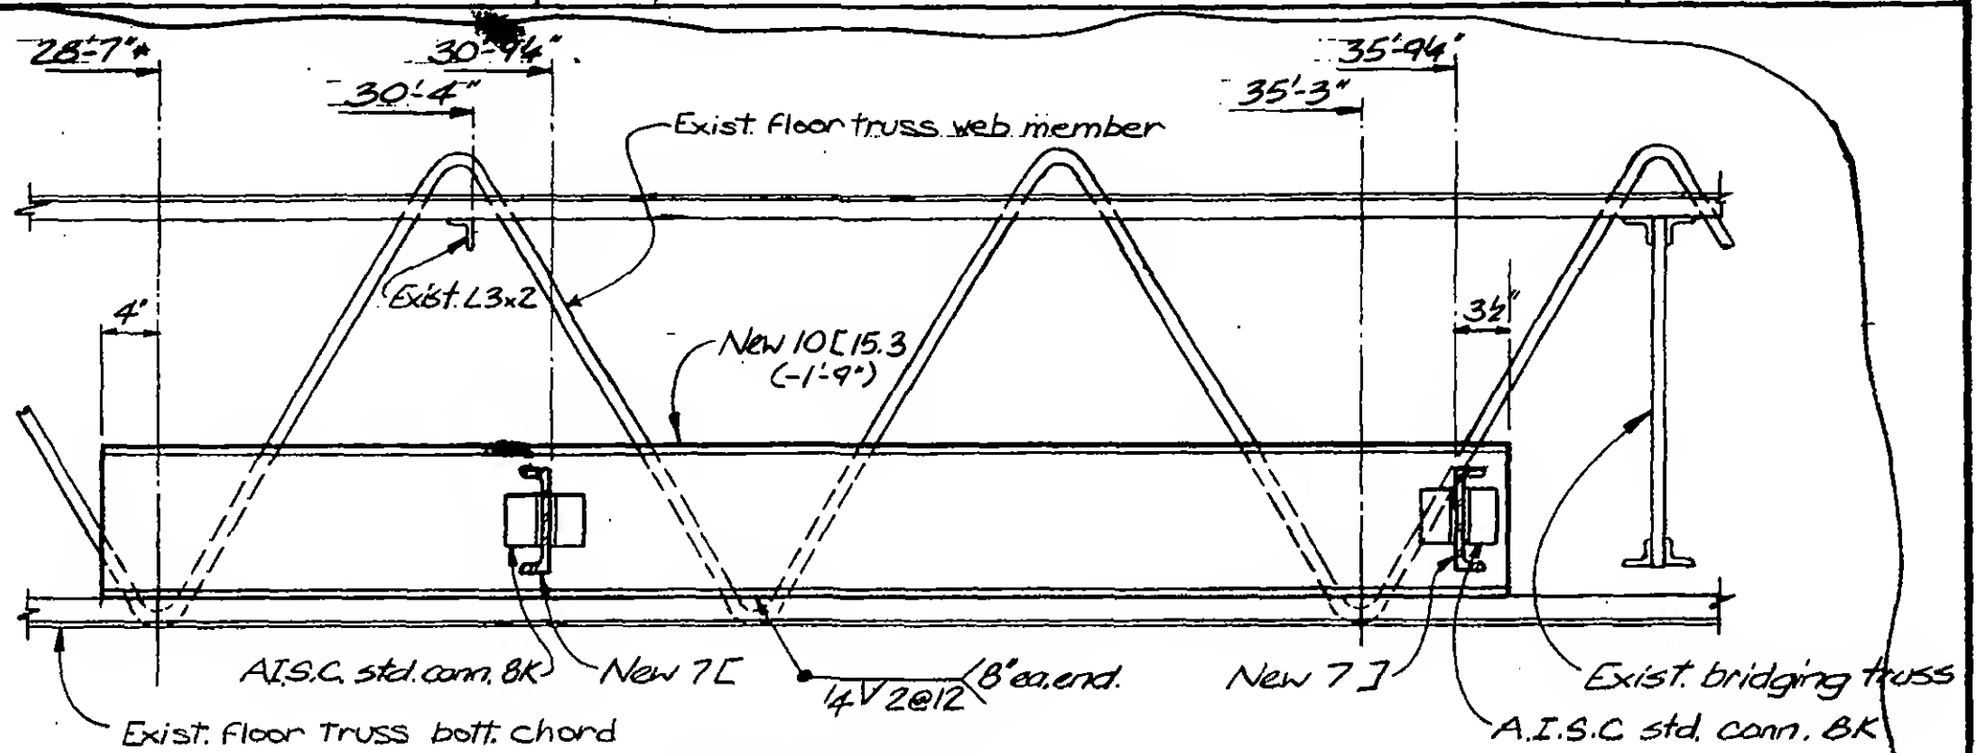

Section a-a

Section b-b (opp. hand.)

Notes: (1) Elevation of top new C's given (-) below ref. Fl. 106.
(2) New 10 C 15.3's hard against web member of exist. floor truss

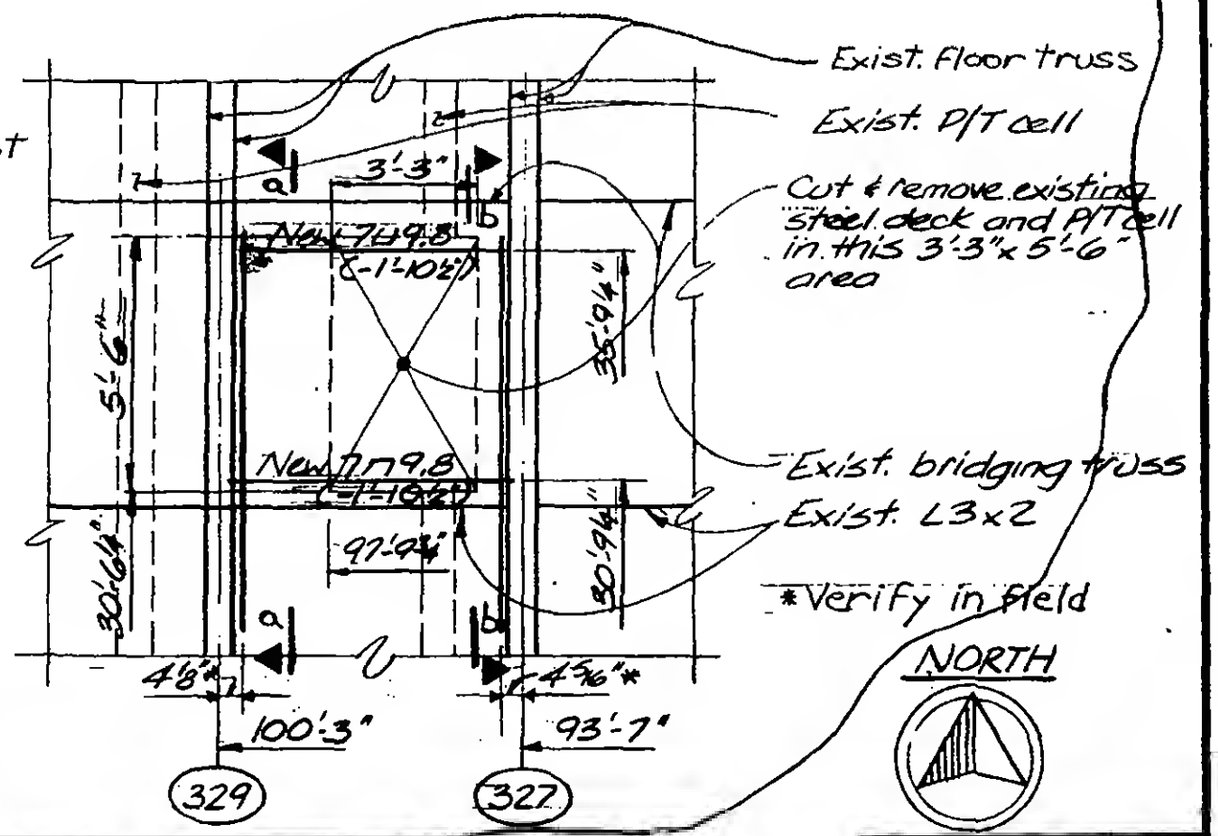

Part Plan Fl. 106

LICENSED PROFESSIONAL ENGINEER — LESLIE E. ROBERTSON — No. 34360 — UNIVERSITY OF THE STATE OF NEW YORK

DESIGNED J.T.M

DRAWN Bruni

REVIEWED WAB

19-A-1122