

SKILLING, HELLE, CHRISTIANSEN, ROBERTSON — Structural & Civil Engineers

PROJECT THE WORLD TRADE CENTER | TITLE TOWER A-FLOORS 91 & 92 - STAIR SUPPORTS | DATE 5-23-75

REVISIONS

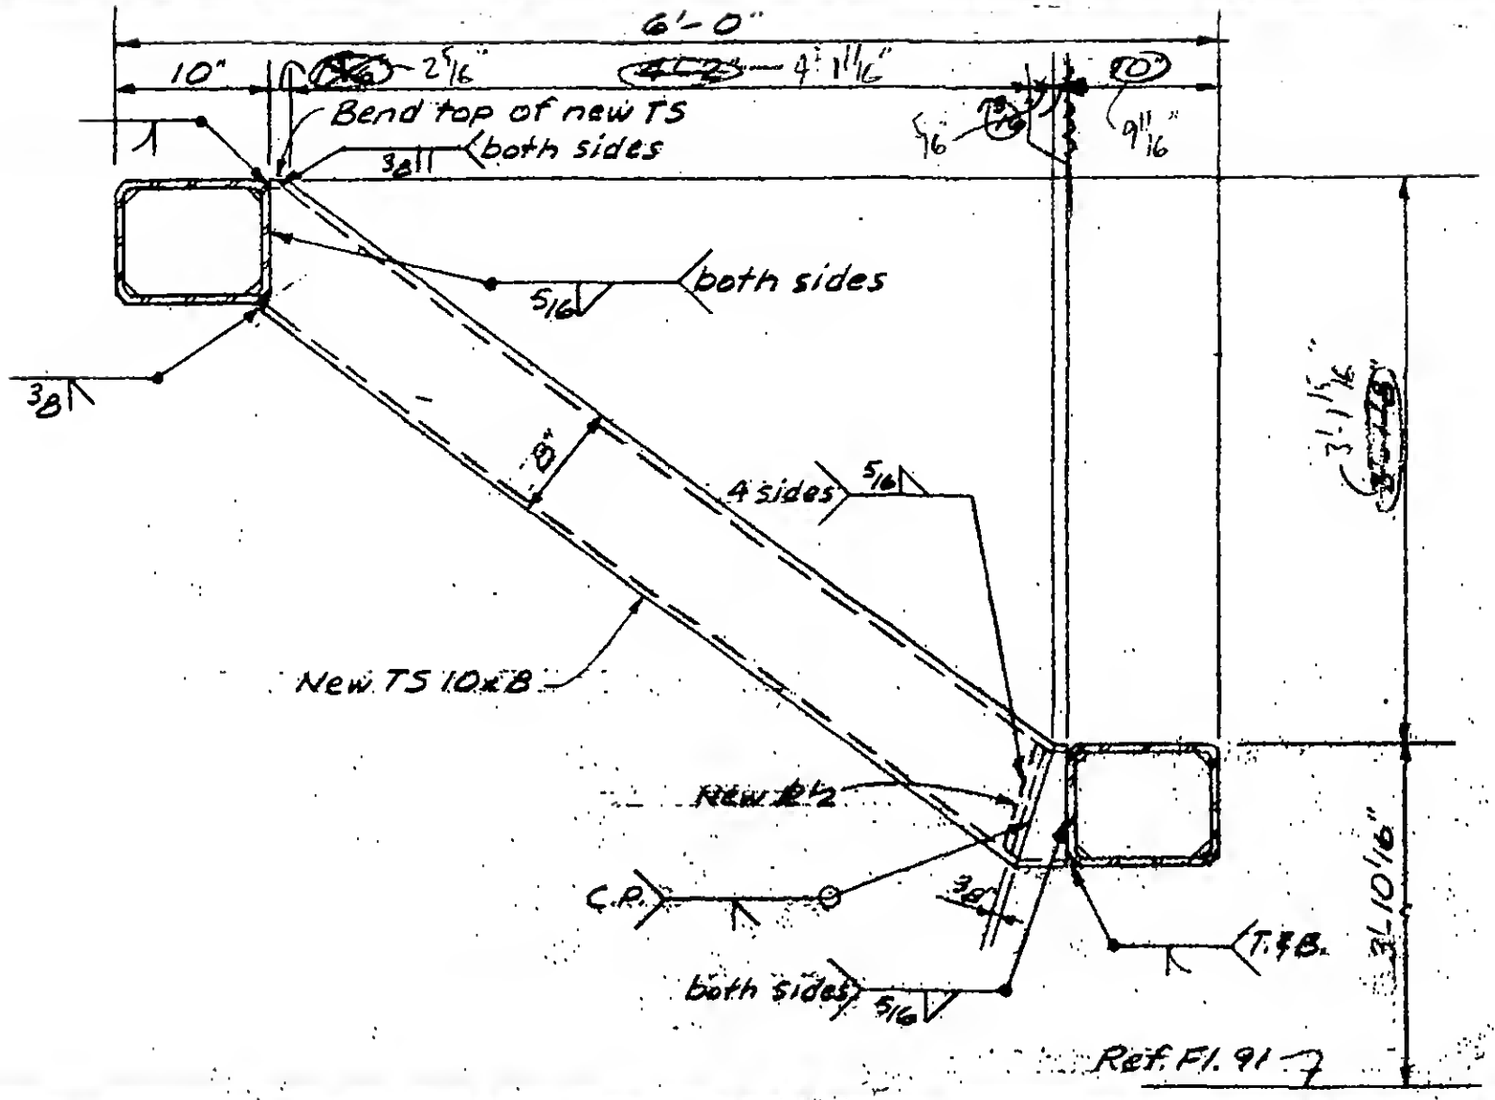


D

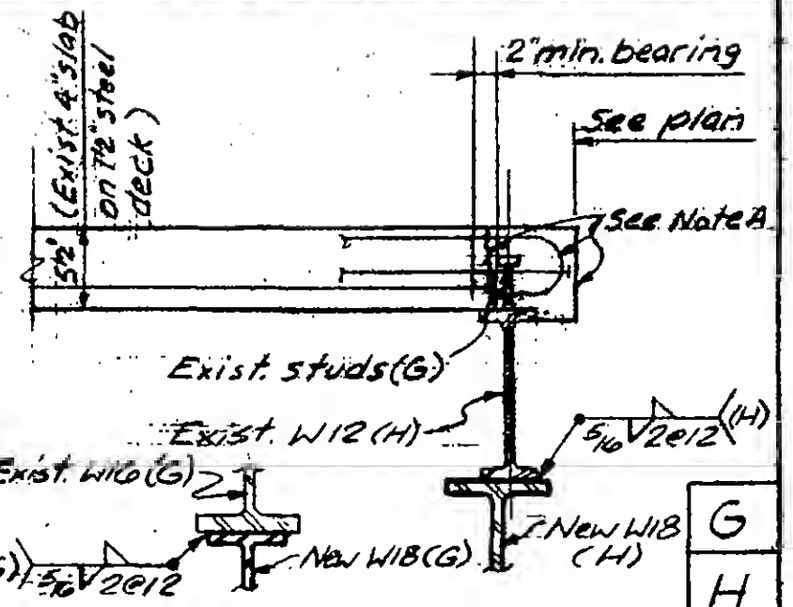


G

H

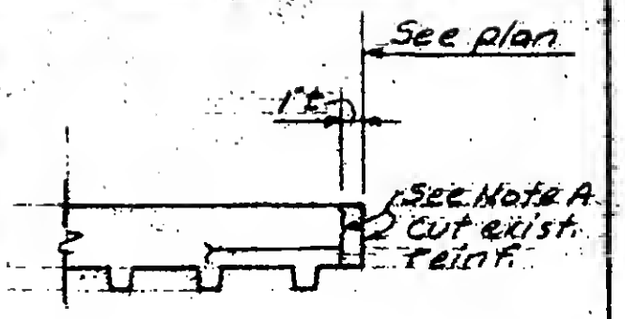

J

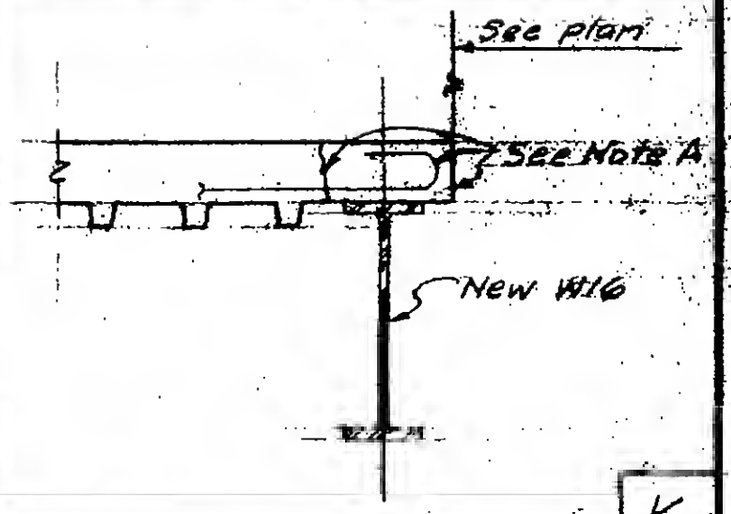

K

LICENSED PROFESSIONAL ENGINEER
LESLIE E. ROBERTSON
No. 34360
STATE OF THE STATE OF NEW YORK

DESIGNED JTM
DRAWN ALF
REVIEWED

19-A-1150.5