
SKILLING, HELLE, CHRISTIANSEN, ROBERTSON — Structural & Civil Engineers

PROJECT: THE WORLD TRADE CENTER | TITLE: TOWER A - FLOORS 91 & 92 - STAIR SUPPORTS | DATE: 5-23-75


REVISIONS

Addl. 8-8-75

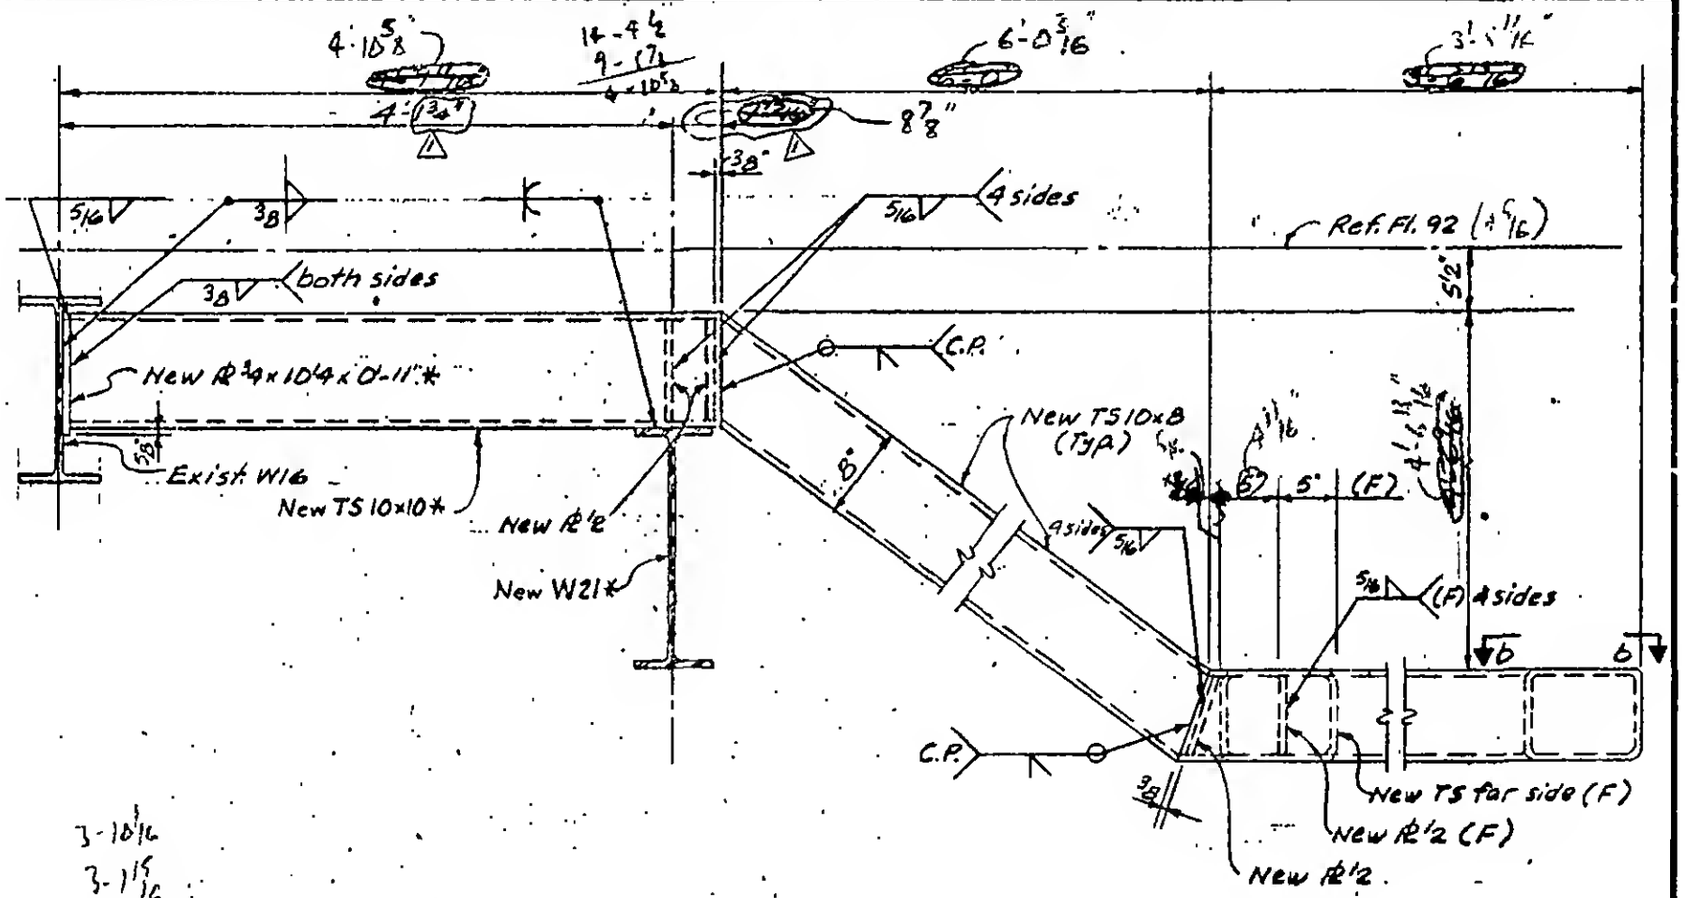

3-10 1/16
3-1 15/16
12-0 1/16
7-6
5-6 5/16
4-6 1/2

54.3125 x 16 x 19
194.3125

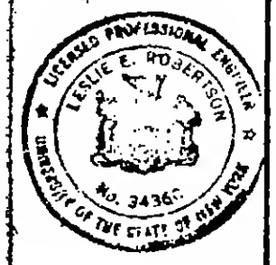

DESIGNED JTM

DRAWN ALF

REVIEWED

E
F

19-A-1150.6