
SKILLING, HELLE, CHRISTIANSEN, ROBERTSON — Structural & Civil Engineers

PROJECT: THE WORLD TRADE CENTER | TITLE: BEAM OPENINGS AT ELEVATION 332. | DATE: 11-1-71

REVISIONS

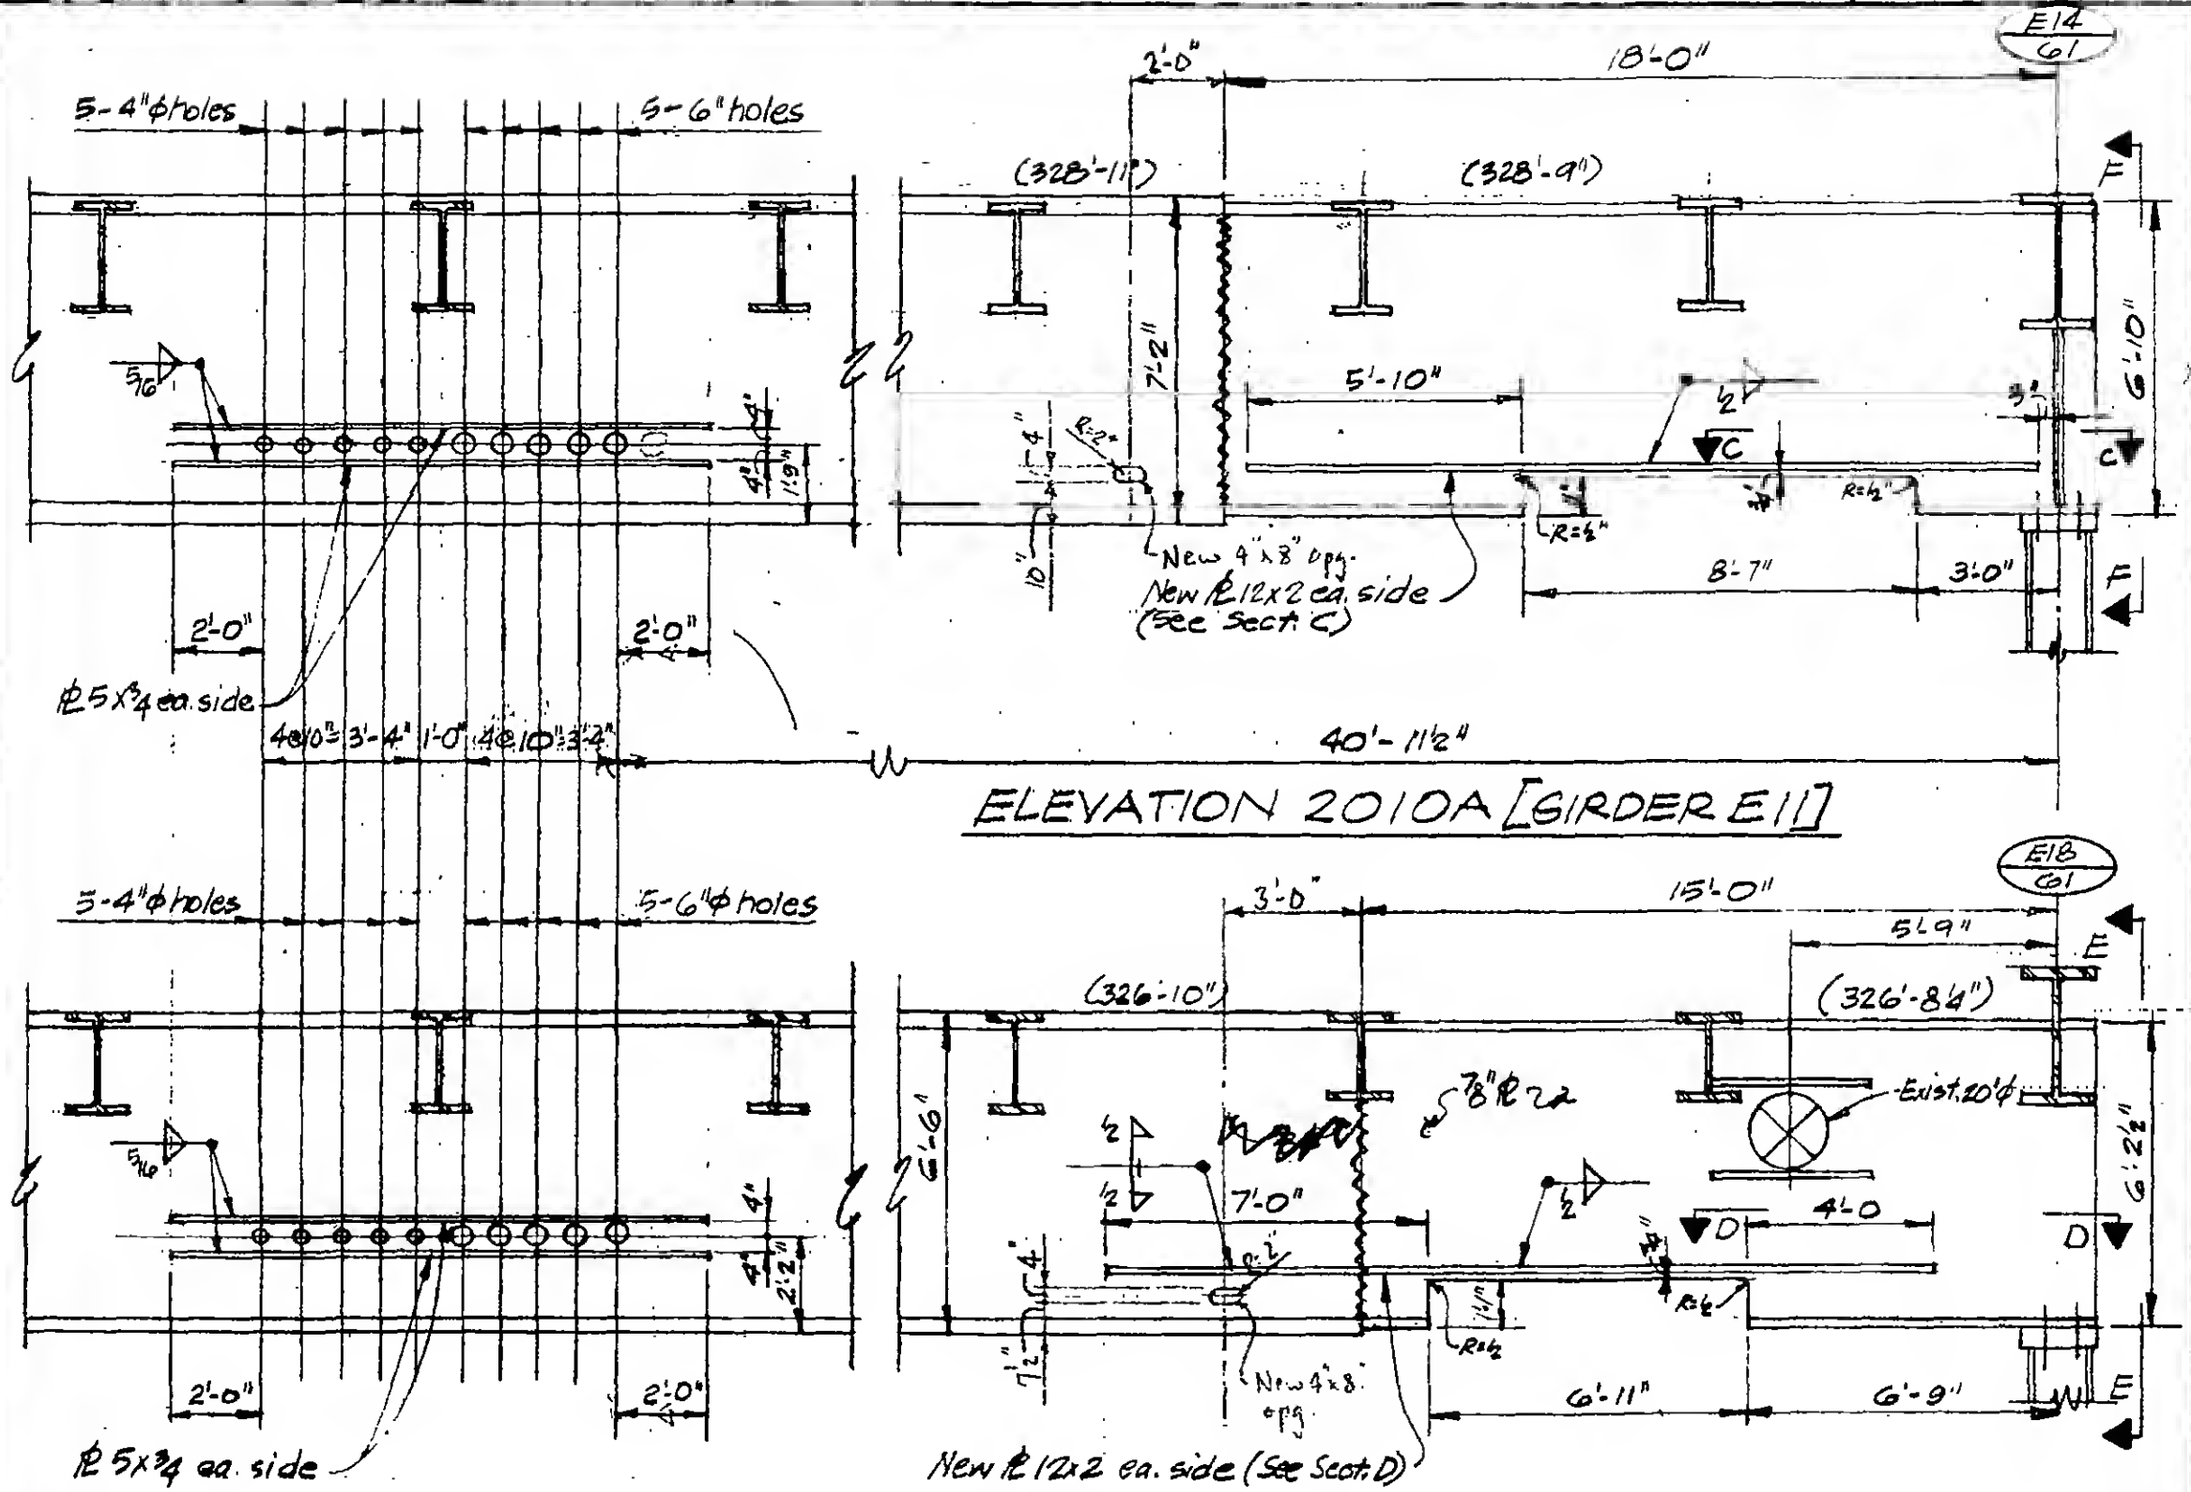

ELEVATION 2010A [GIRDER E11]

ELEVATION 2010B [GIRDER E12]

LICENSED PROFESSIONAL ENGINEER
LESLIE E. ROBERTSON
No 34360
REGISTERED OF THE STATE OF NEW YORK

ENED

DRAWN P. Ordi

REVIEWED

See 19-E-2010.2 for Notes & Key Plan.

19-E-2010.1