
SKILLING, HELLE, CHRISTIANSEN, ROBERTSON — Structural & Civil Engineers


PROJECT THE WORLD TRADE CENTER | TITLE STRUCTURAL STEEL - DETAIL 2 | DATE 7-17-68

REVISIONS


3-29-68
9-5-68
10-9-68
11-20-68

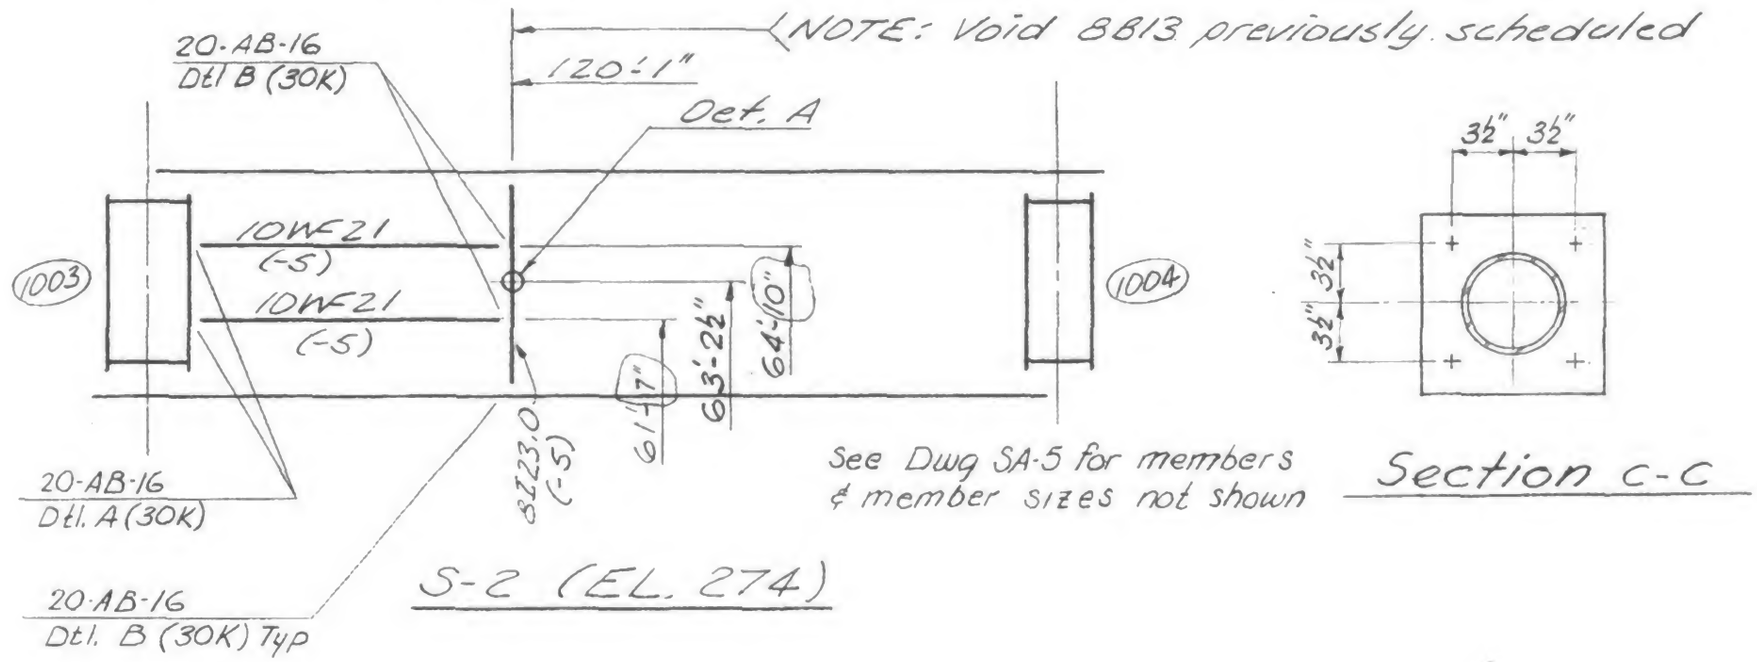

Section C-C

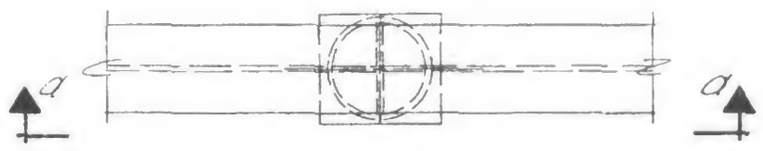

PLAN

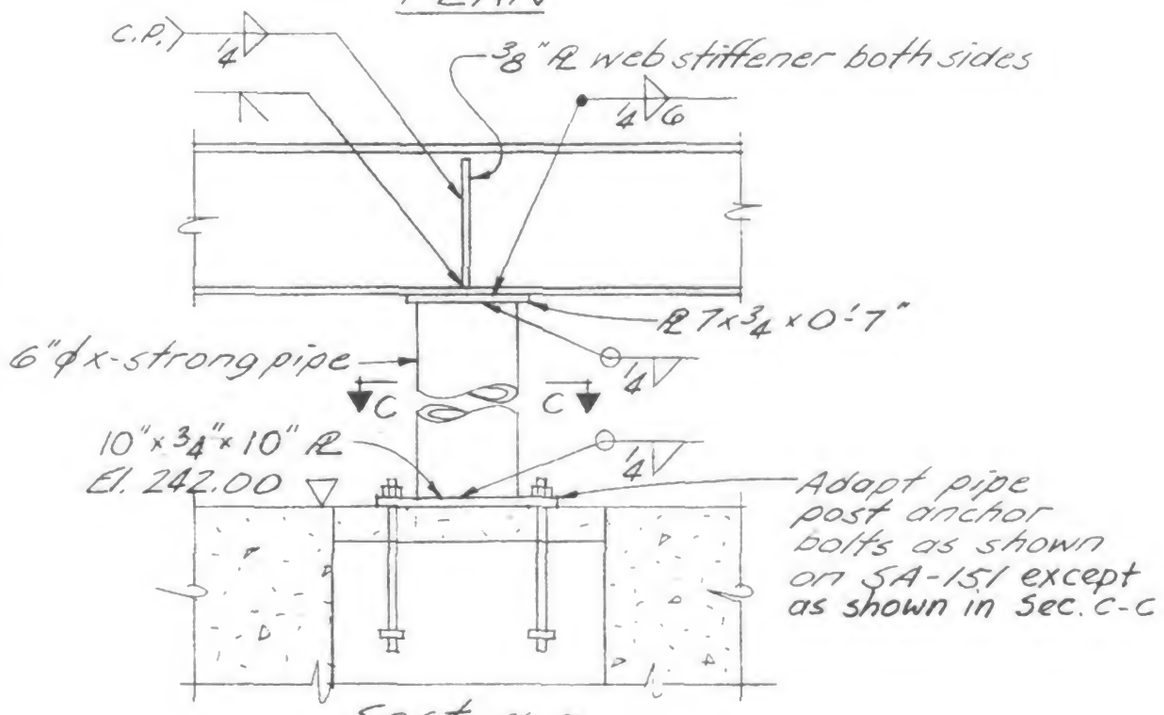

Sect. a-a

DET. A

LICENSED PROFESSIONAL ENGINEER
LESLIE E. ROBERTSON
No. 34360
UNIVERSITY OF THE STATE OF NEW YORK

DESIGNED

DRAWN

REVIEWED

20-A-2