SKILLING, HELLE, CHRISTIANSEN, ROBERTSON — Structural & Civil Engineers


PROJECT THE WORLD TRADE CENTER | TITLE STRUCTURAL STEEL - DETAIL 7 | DATE 9-15-68

REVISIONS


-9-68

11 20-68

See Dwgs SA-15 & SB-15 for members & member sizes not shown.

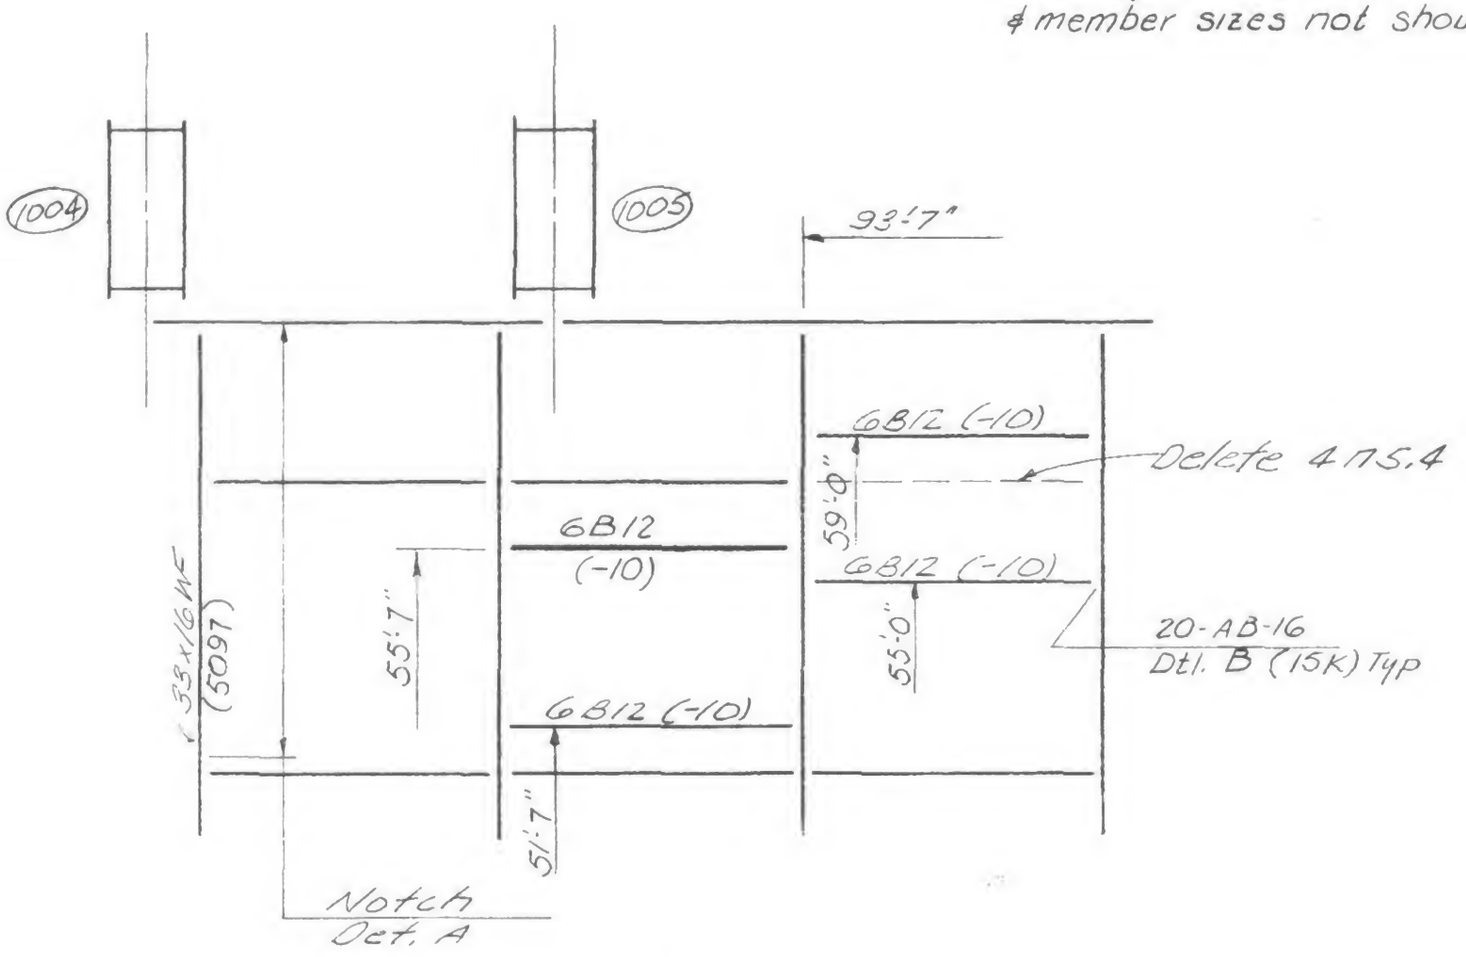

PLAN (Floor 7)

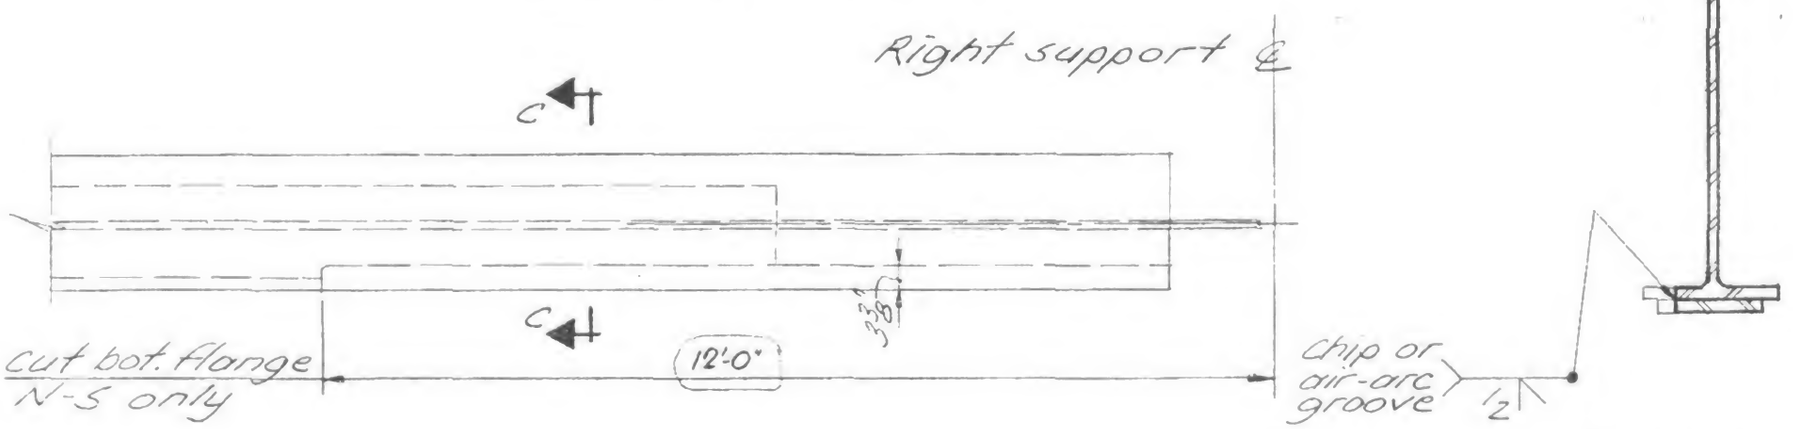

Det. A.

Sec. C-C

LICENSED PROFESSIONAL ENGINEER
LESLIE E. ROBERTSON
No. 34360
UNIVERSITY OF THE STATE OF NEW YORK

DESIGNED

DRAWN

REVIEWED

20-AB-7