
SKILLING - HELLE - CHRISTIANSEN - ROBERTSON — Structural & Civil Engineers


PROJECT: THE WORLD TRADE CENTER | TITLE: STRUCTURAL STEEL & FOUNDATION - DETAIL 14 | DATE: 8-19-68

REVISIONS

9-5-68
10-9-68

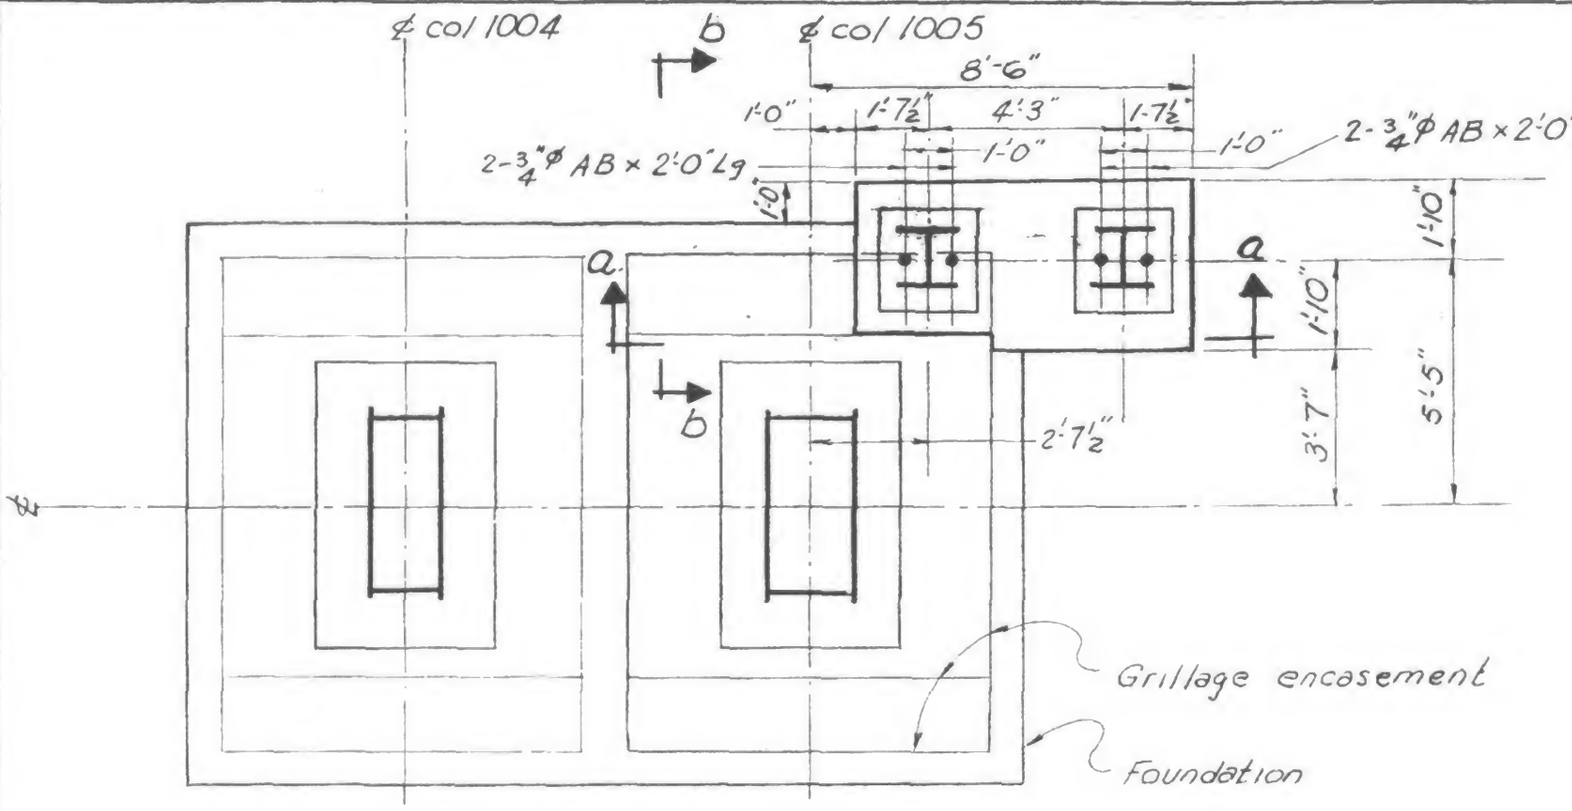

PLAN - SECTION C-C

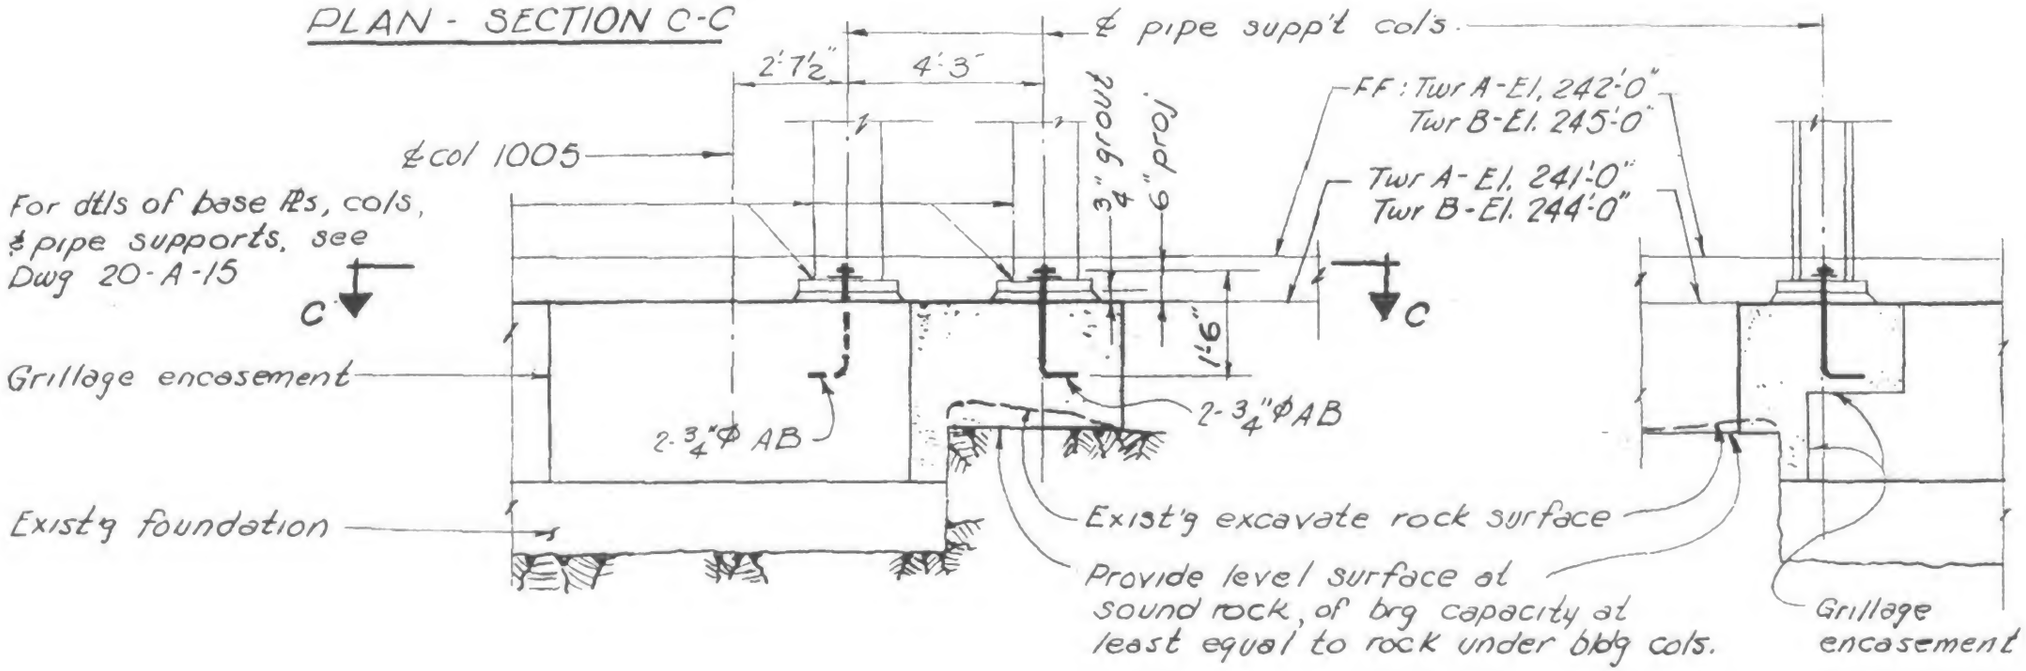

SECTION a-a

SECTION b-b

LICENSED PROFESSIONAL ENGINEER — LESLIE E. ROBERTSON — No. 34960 — THE STATE OF NEW YORK

20-AB-14