
SKILLING, HELLE, CHRISTIANSEN, ROBERTSON — Structural & Civil Engineers


PROJECT THE WORLD TRADE CENTER | TITLE STRUCTURAL STEEL - DETAIL 51 | DATE 9-25-68

REVISIONS

-9-68

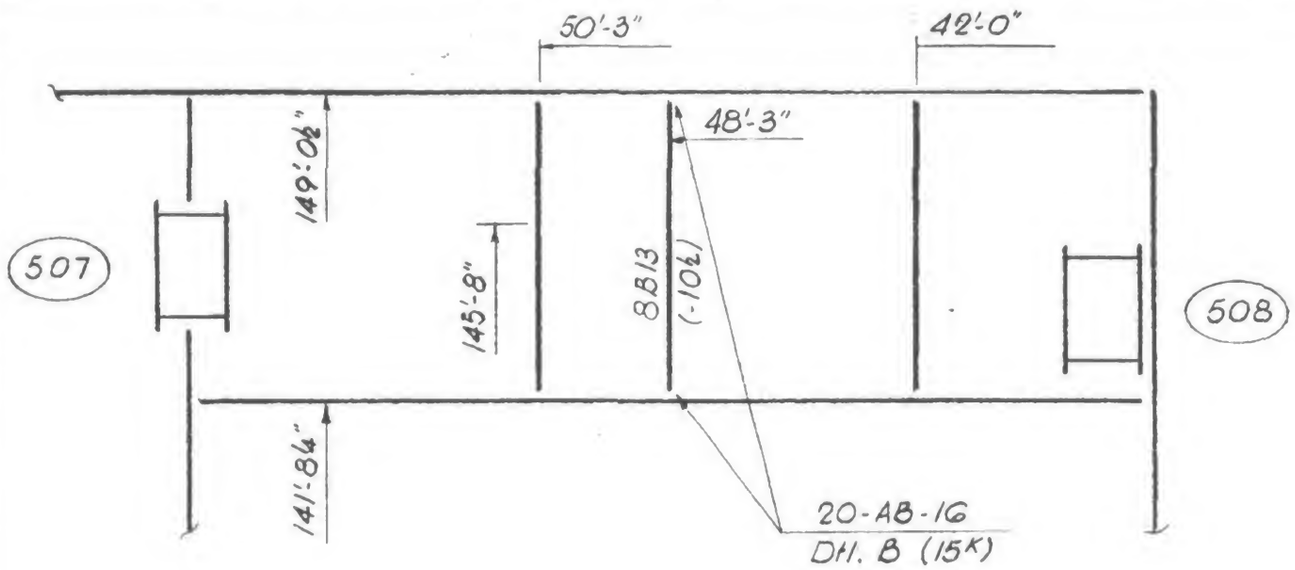

Plan - Floor 75

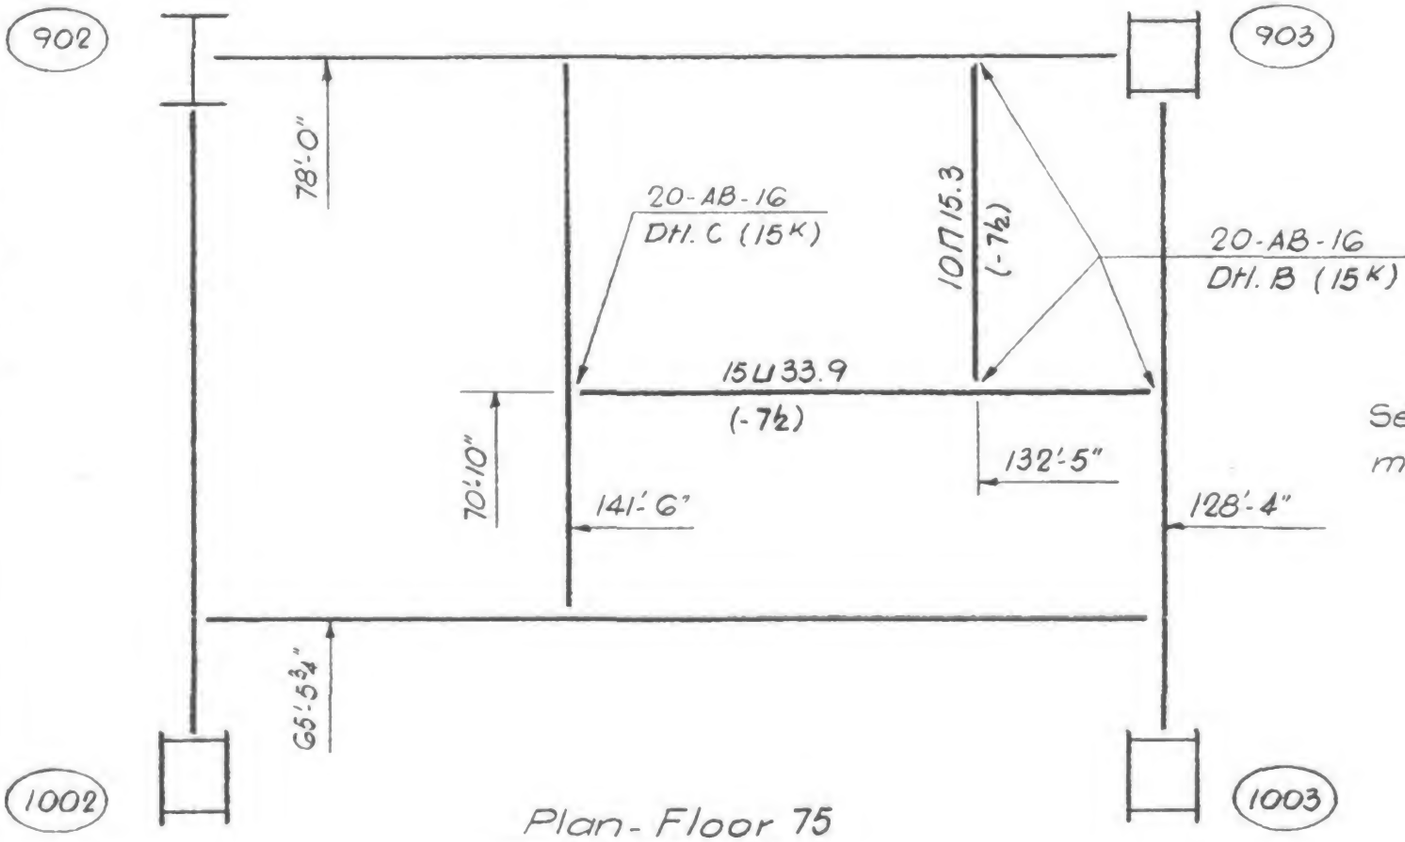

Plan - Floor 75

See Dwg. SA-83 for members and member sizes not shown.

LICENSED PROFESSIONAL ENGINEER
LESLIE E. ROBERTSON
No. 34360
UNIVERSITY OF THE STATE OF NEW YORK

DESIGNED

DRAWN
G.T.H.

REVIEWED

20-A-51