
SKILLING, HELLE, CHRISTIANSEN, ROBERTSON — Structural & Civil Engineers

PROJECT: THE WORLD TRADE CENTER | TITLE: DETAILS B-1 & B-2 | DATE: 3/18/69


REVISIONS

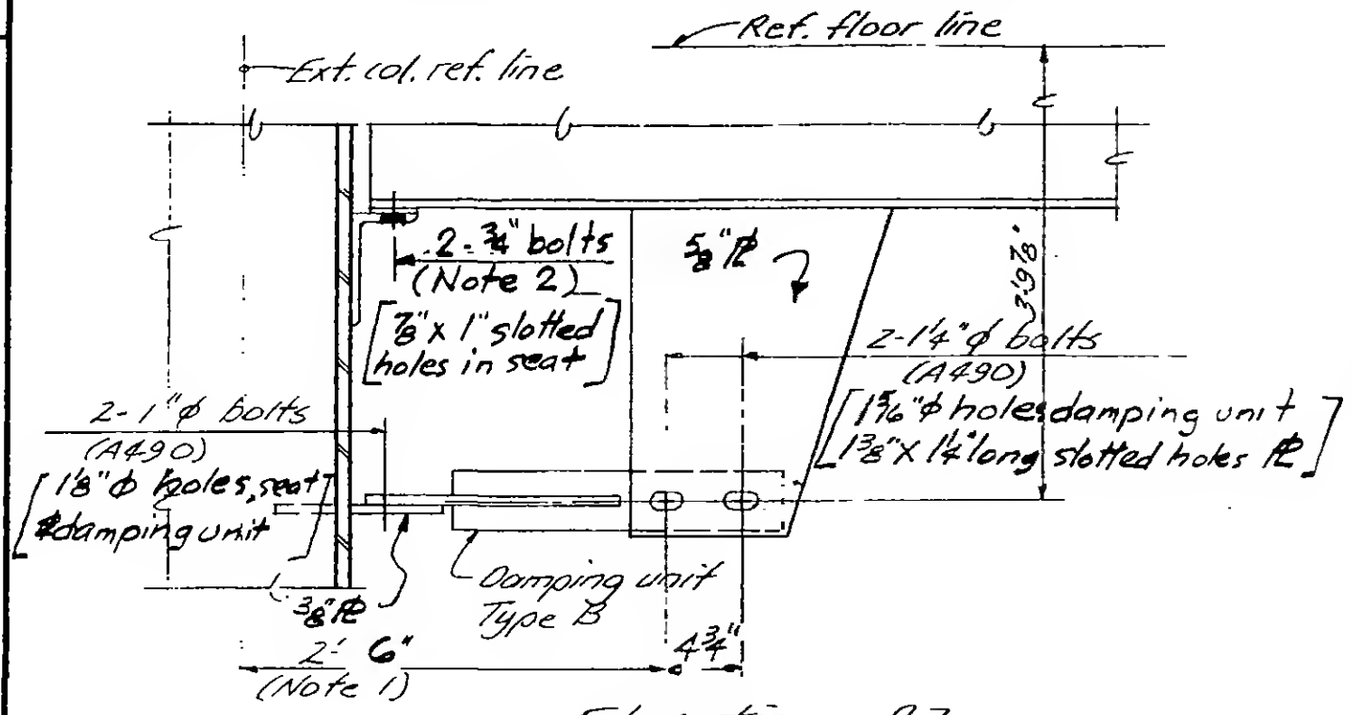

Elevation B2

Note 1: This dimension may vary by ± ½" erection tolerance from dimension indicated.

Note 2: Bolts to be A307 or A325 hand tightened. If A325 are torqued, loosen after top PL is welded & before concrete is cast.

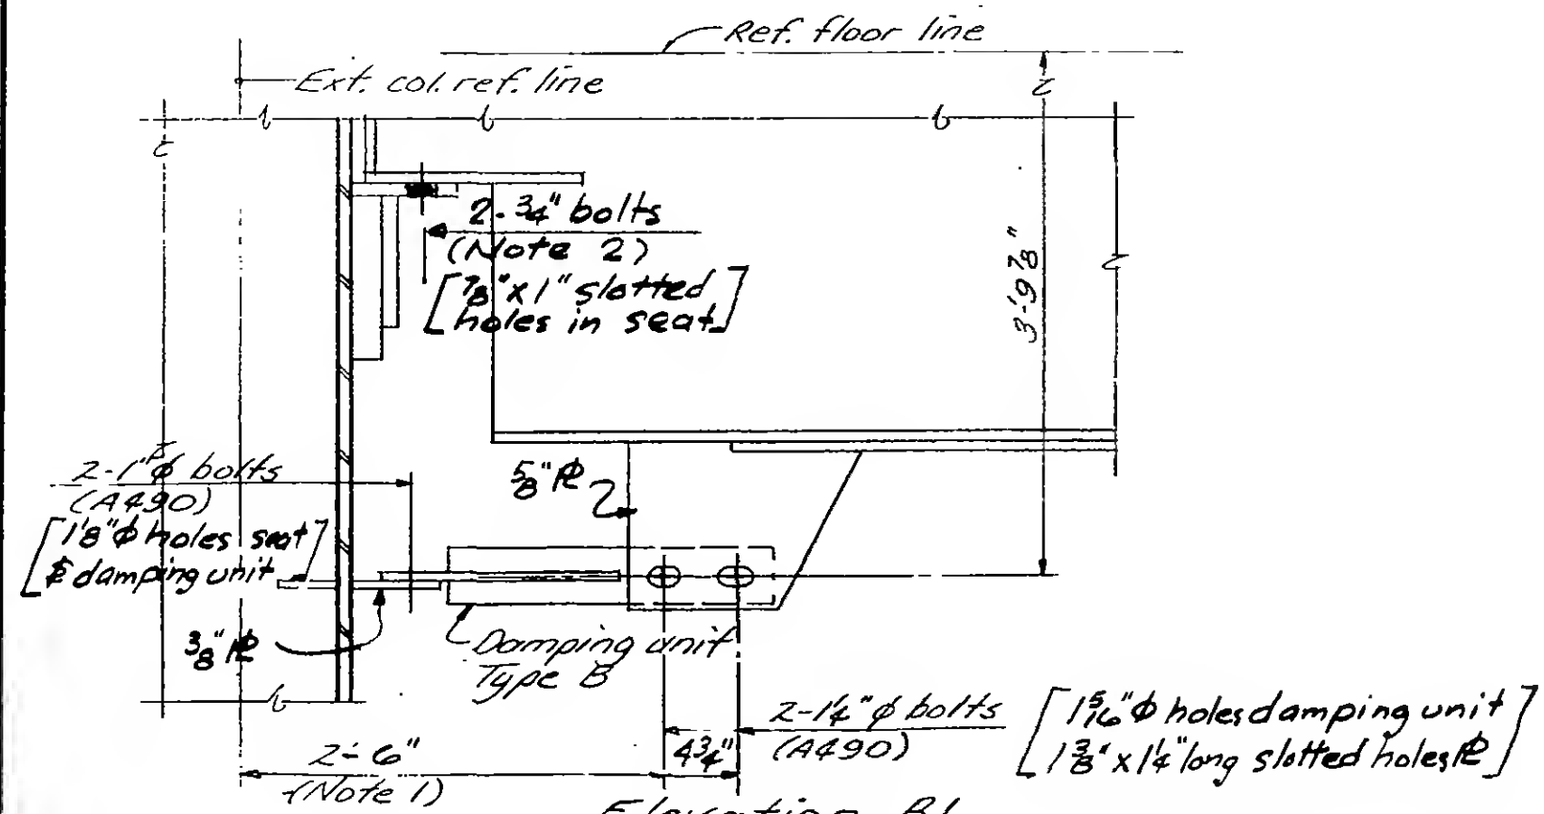

Elevation B1

DESIGNED S. Kaup
DRAWN J. Adams
REVIEWED W. Brewer

D-AB3-1