
SKILLING - HELLE - CHRISTIANSEN - ROBERTSON Structural & Civil Engineers


PROJECT THE WORLD TRADE CENTER | TITLE DAMPING UNIT - STRUCTURAL TEES | DATE 9-16-66

REVISIONS

12-13-67
4-15-68
6-20-68
5-20-69
8-29-69

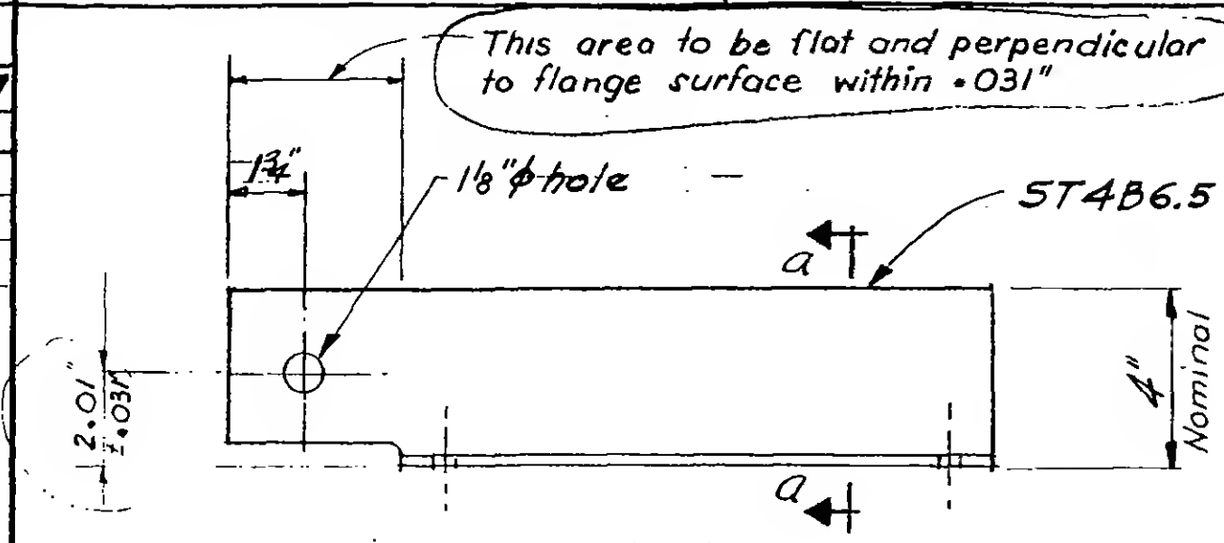

PLAN

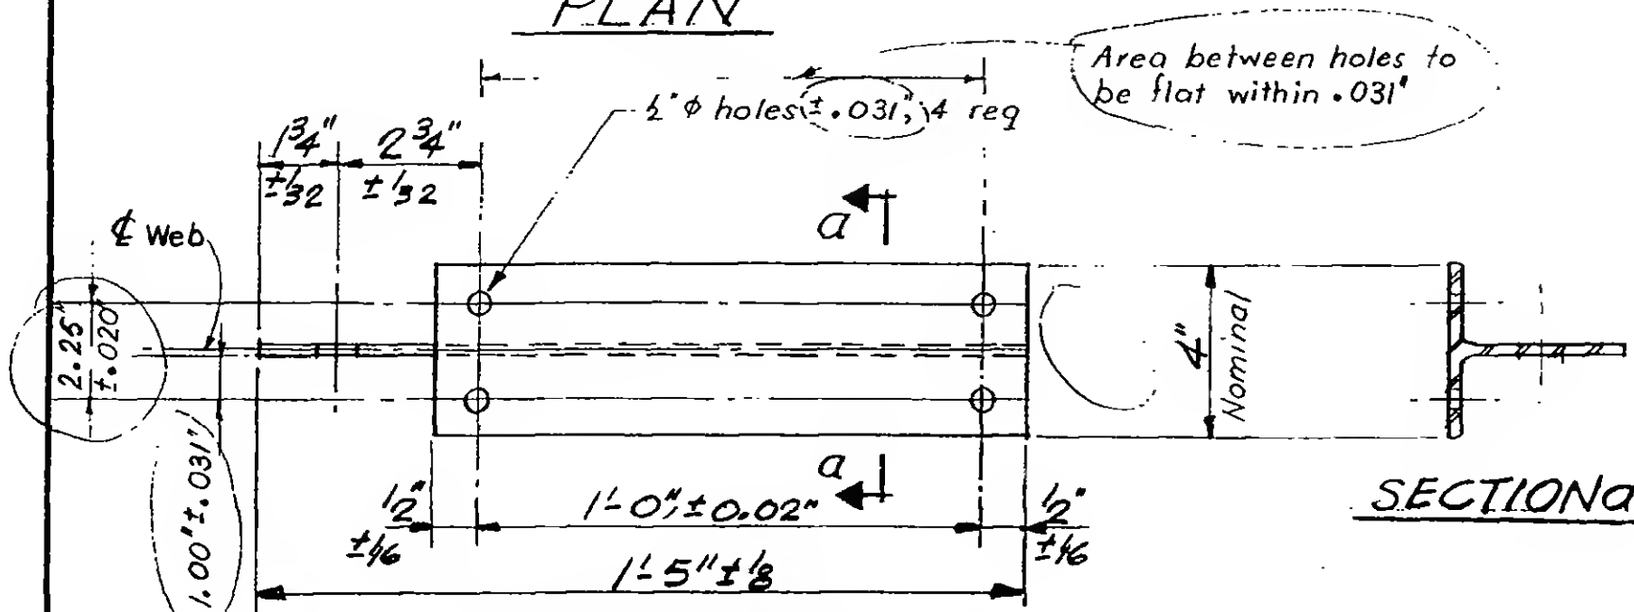

ELEVATION

SECTION a-a

SCHEDULE

TYPE	Nº REQ'D TOWER A	Nº REQ'D TOWER B	Nº REQ'D FOR ACCEPTABLE 1ST **	Nº REQ'D FOR GUARANTEE TEST	2 [redacted]	TOTAL * Nº REQ'D.
A	17,926	17,928	440	720	720	37,734
B	1,496	1,496	40	None	60	3,092

* The contractor of contract WTC 219.00 to supply the number of units indicated in this column.

** This is the minimum required for lots which are accepted after the first sample of each lot.

LICENSED PROFESSIONAL ENGINEER LESLIE E. ROBERTSON No. 34360 UNIVERSITY OF THE STATE OF NEW YORK

DA-1