
SKILLING - HELLE - CHRISTIANSEN - ROBERTSON Structural & Civil Engineers

PROJECT THE WORLD TRADE CENTER | TITLE DAMPING UNIT - STRUCTURAL BARS | DATE 9-16-66


REVISIONS

12-13-67
4-15-68
6-20-68
5-20-69
8-29-69

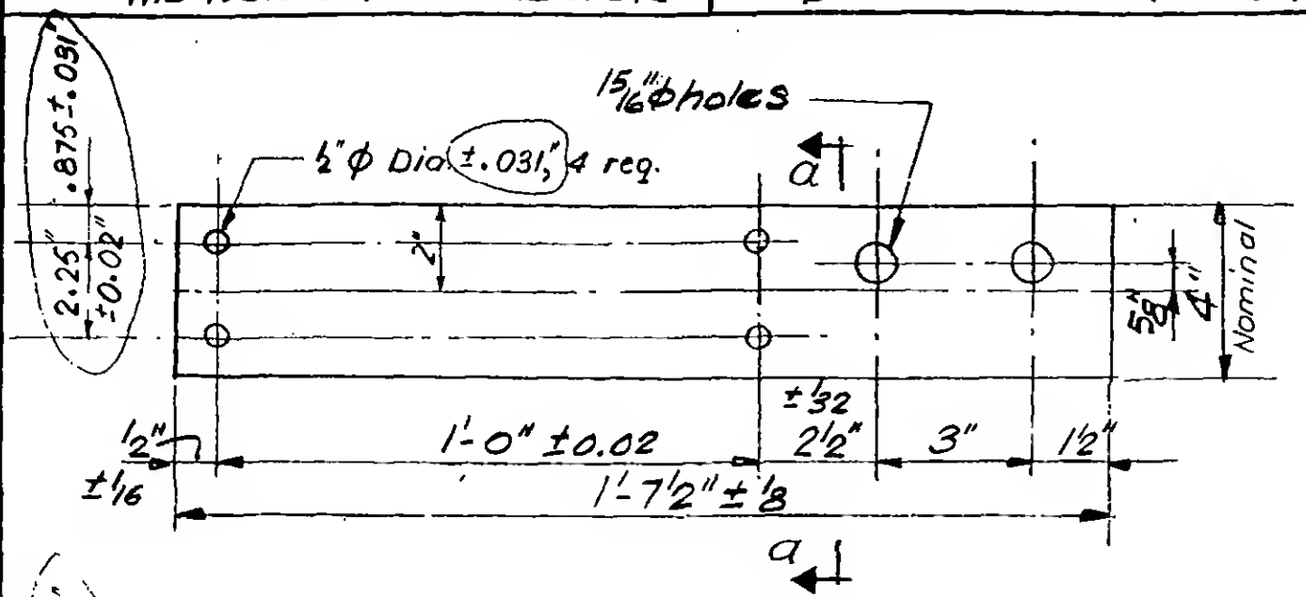

ELEVATION TYPE A

NOTE: Area between the ½" Diam. holes to be flat both sides within .031"

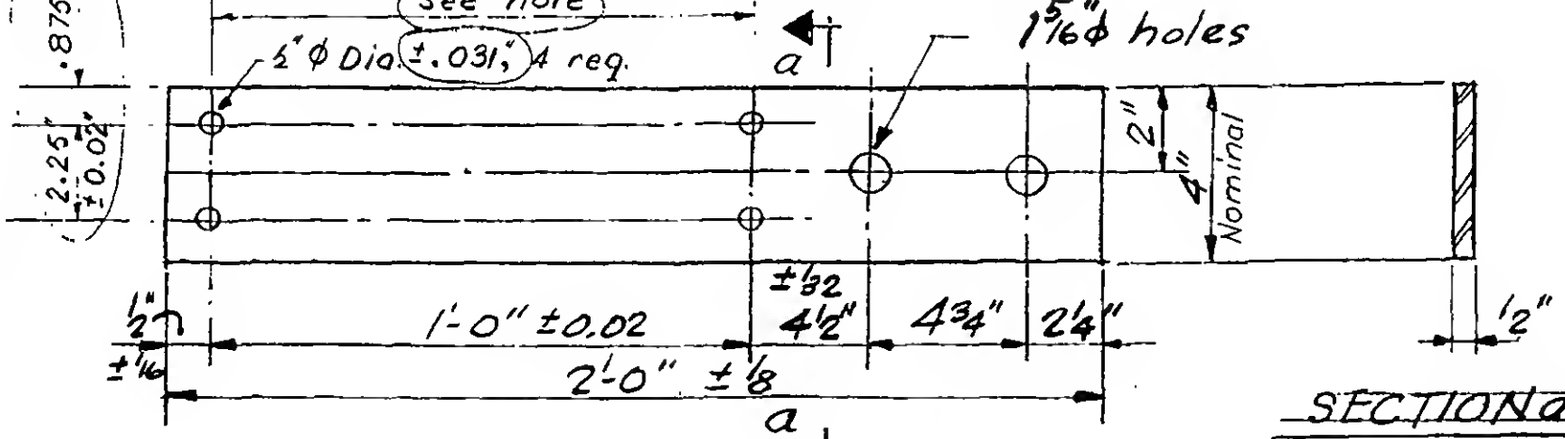

SECTION a-a

ELEVATION TYPE B

SCHEDULE

TYPE	Nº REQ'D TOWER A	Nº REQ'D TOWER B	Nº REQ'D FOR ACCEPTANCE TEST **	Nº REQ'D FOR GUARANTEE TEST	2 % OVER [illegible]	TOTAL Nº REQ'D. *
A	8,963	8,964	220	360	360	18,867
B	748	748	20	None	30	1,546

* The Contractor of Contract 219.00 to supply the number of units indicated in this column.

** This is the minimum required for lots which are accepted after the first sample of each lot.

LICENSED PROFESSIONAL ENGINEER LESLIE E. ROBERTSON No. 34960 UNIVERSITY OF THE STATE OF NEW YORK

DA-2