
SKILLING - HELLE - CHRISTIANSEN - ROBERTSON Structural & Civil Engineers

PROJECT THE WORLD TRADE CENTER | TITLE VISCOELASTIC DAMPING UNIT | DATE 10-27-67

REVISIONS
1-25-68
4-15-68
6-20-68
5-20-69
8-29-69
5-21-70

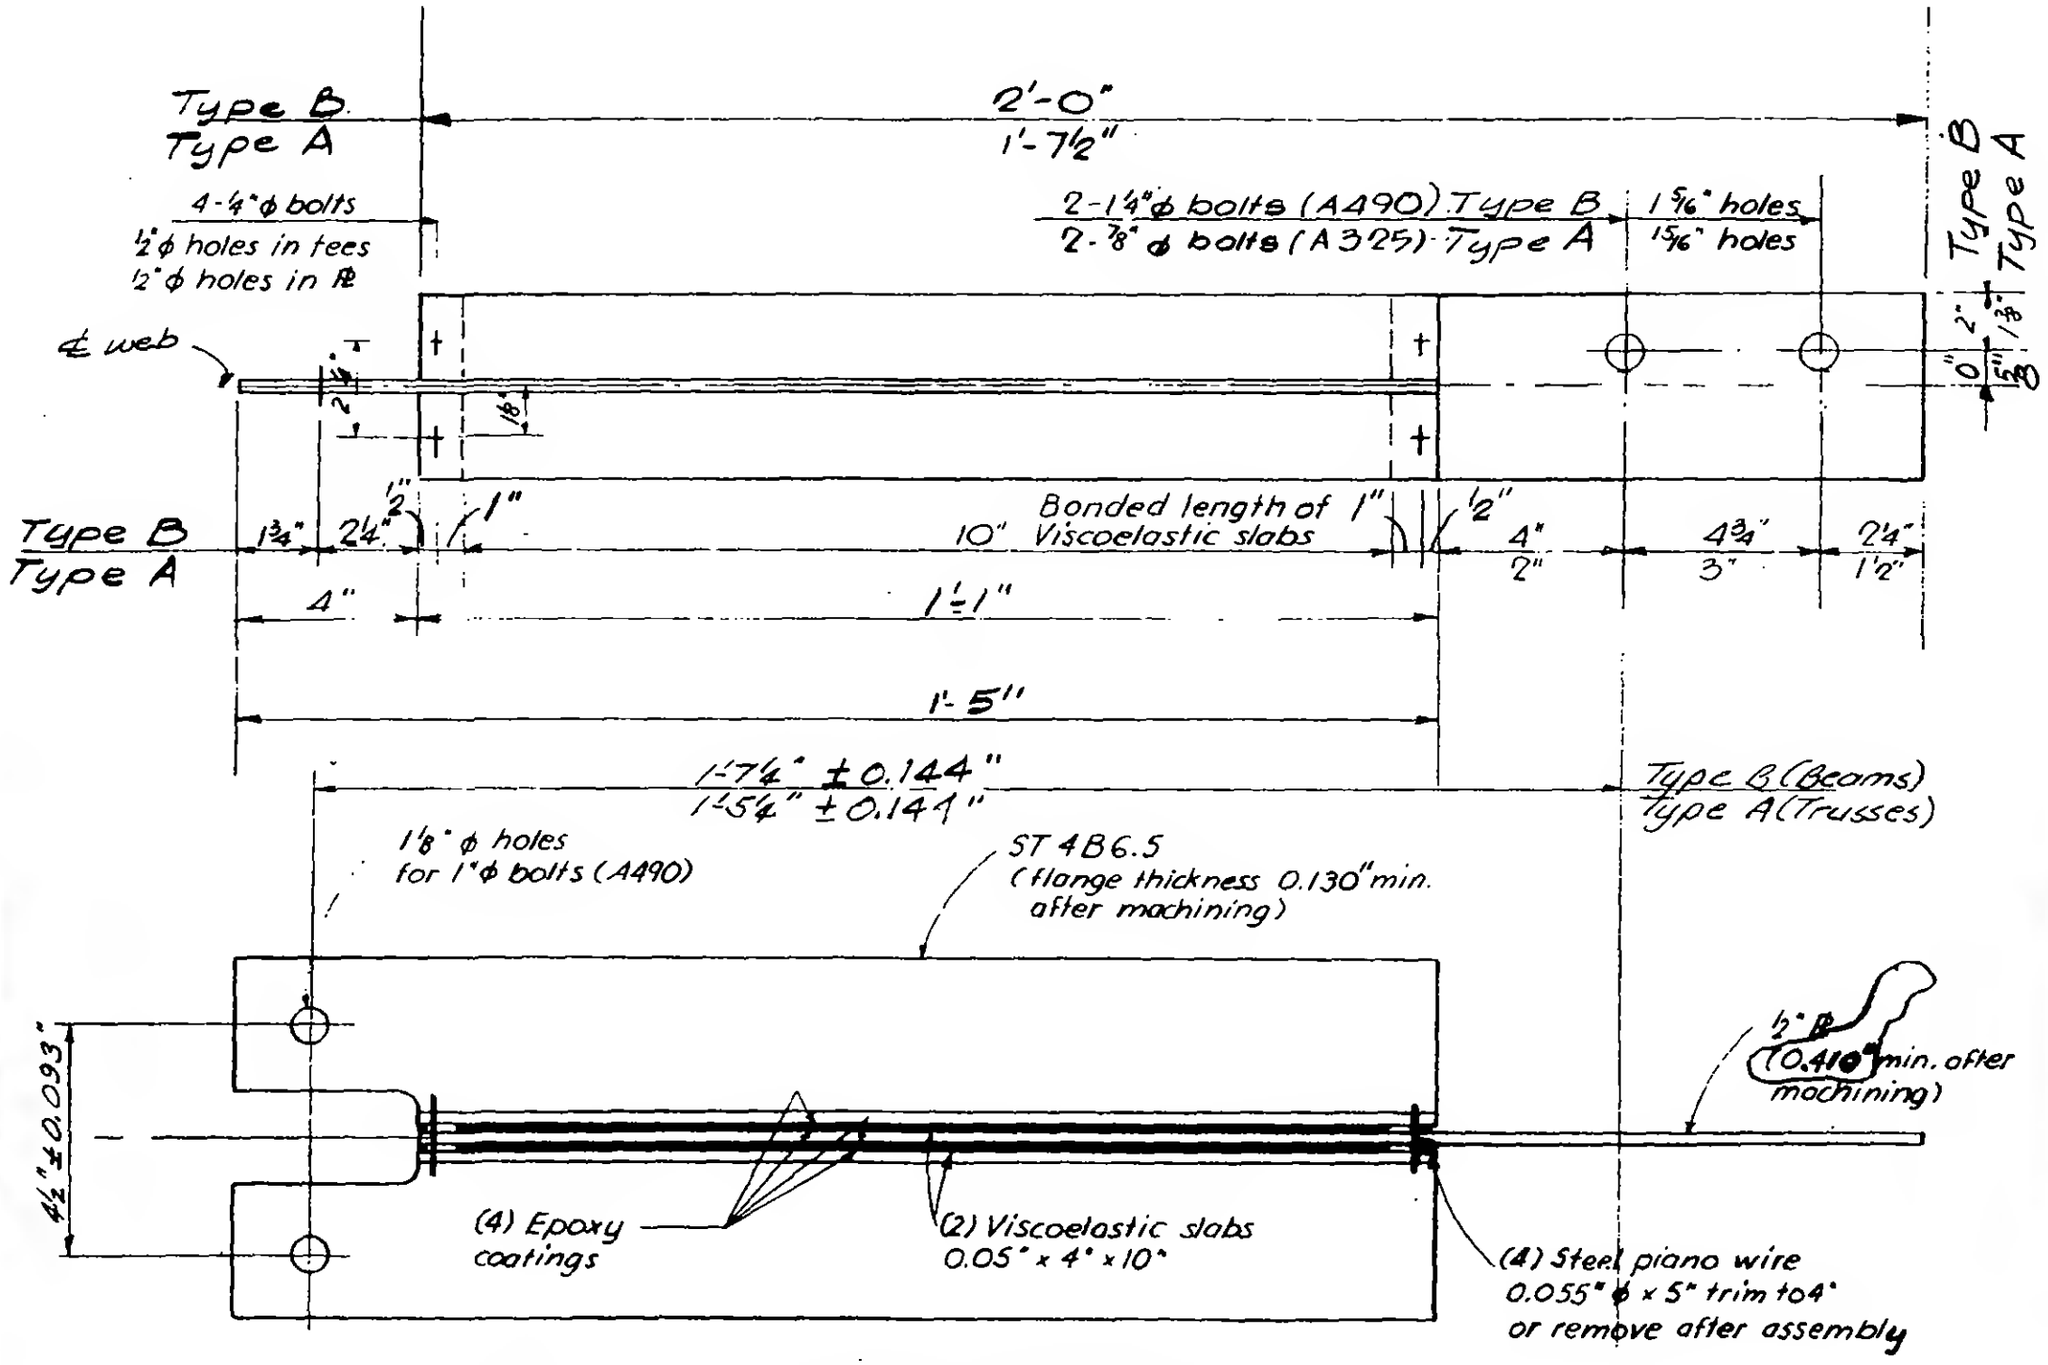

Type	NO REQ'D TOWER A	NO REQ'D TOWER B	APPROX. NO. REQ'D. FOR ULTIMATE STRENGTH ACCEPTANCE TEST	NO REQ'D FOR 5-YEAR TEST	TOTAL NO REQ'D *
A	8963	8964	452	224	18,603
B	748	748	38	None	1,534

* The Contractor of Contract 224.00 to supply the number of units in this column.

LICENSED PROFESSIONAL ENGINEER
LESLIE E. ROBERTSON
No. 34980
UNIVERSITY OF THE STATE OF NEW YORK

DA-3