
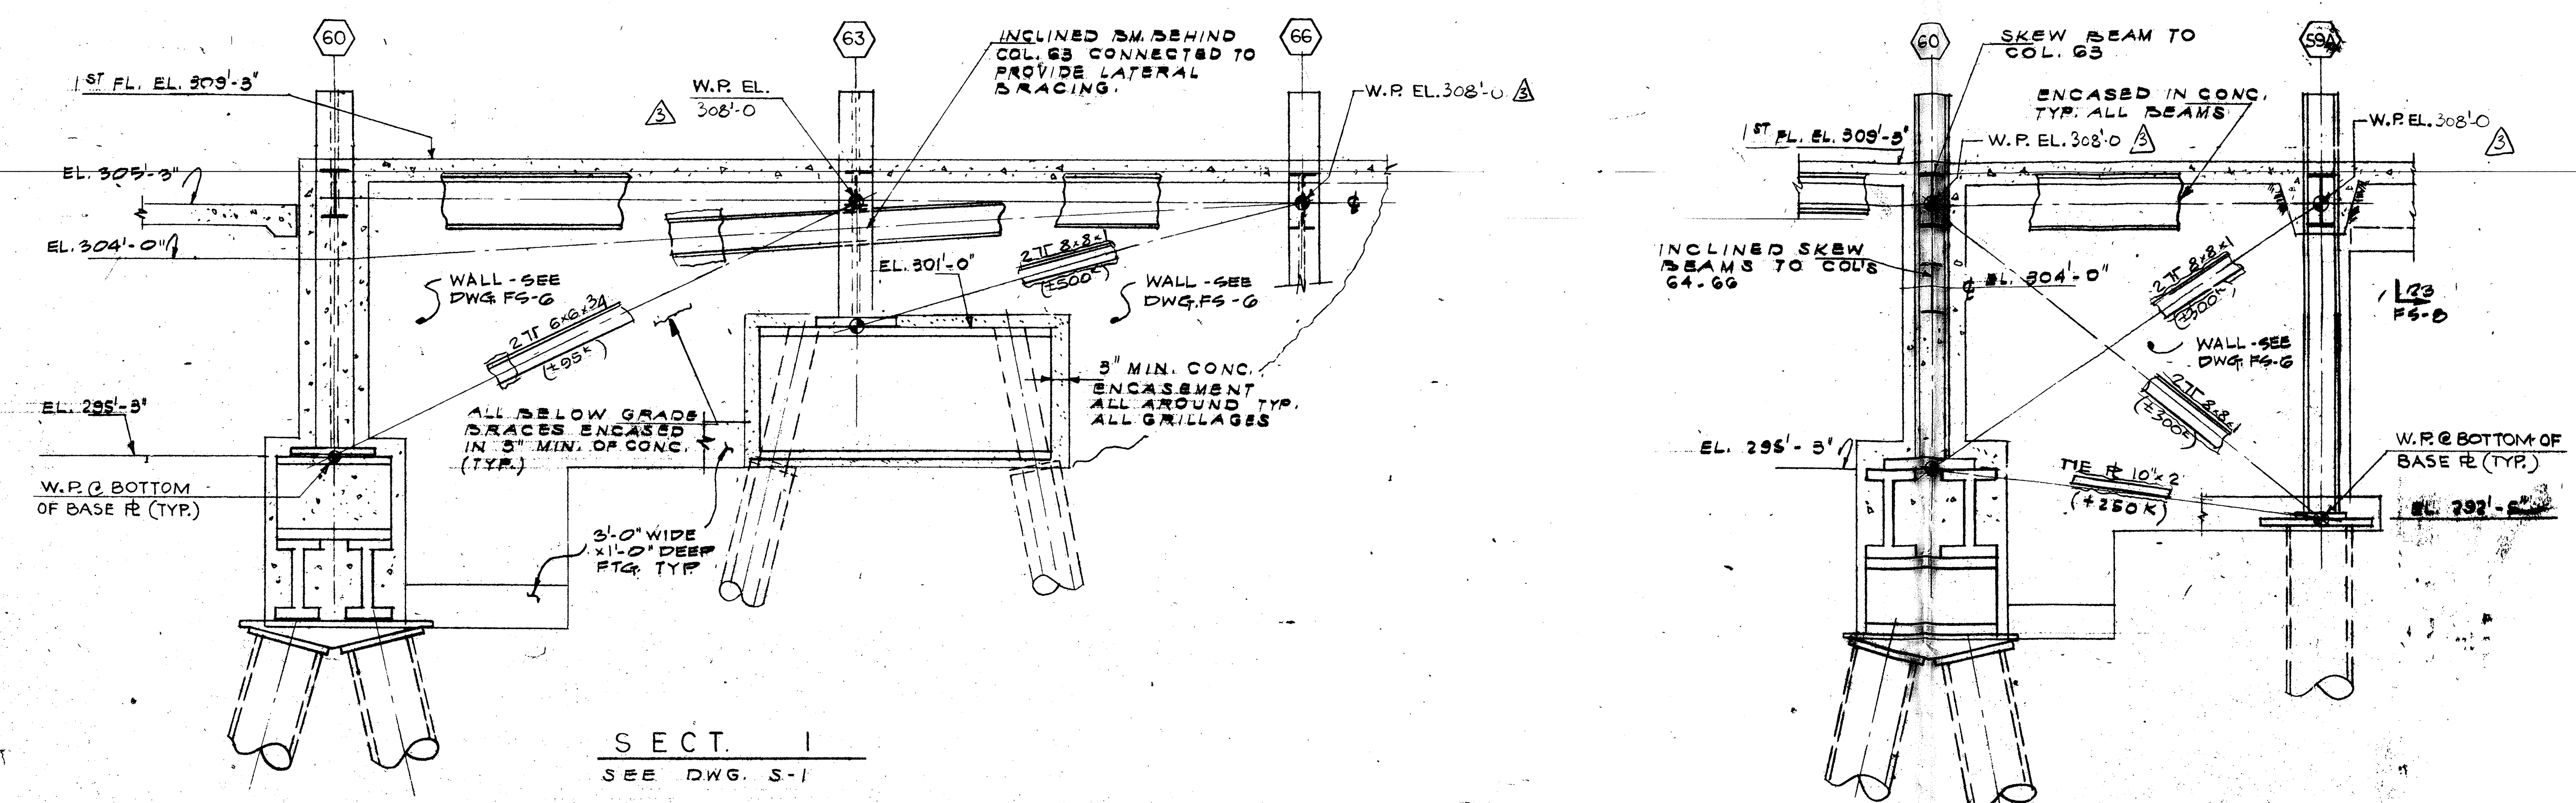



SECT. 1
SEE DWG. S-1

SECT. 2
SEE DWG. S-1

UNDERGROUND BRACING DETAILS

SUPPLIED BY A.J. ROSS ENTERPRISES INC.
(CONT 84-359) (REF DIAG E3)

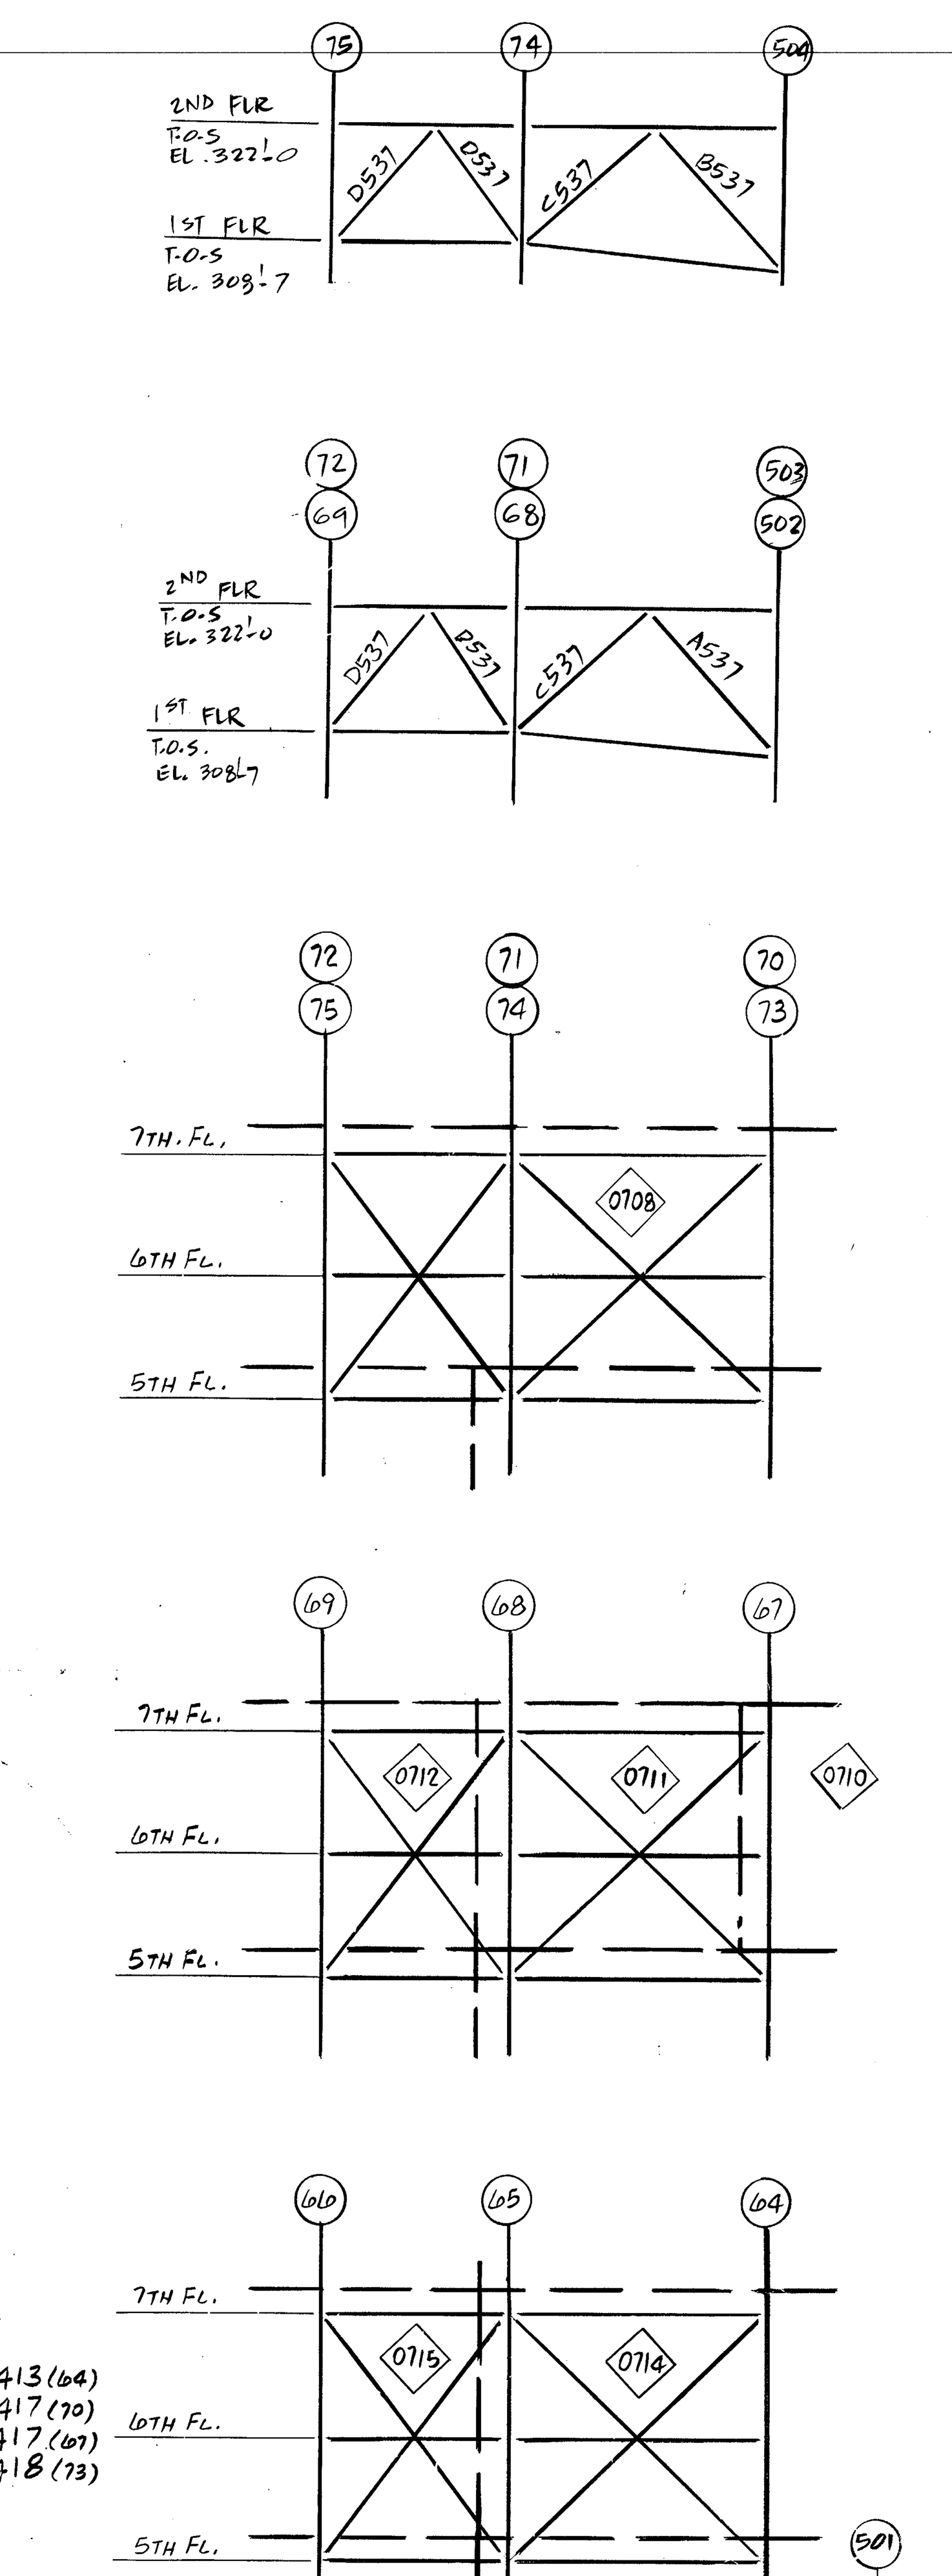

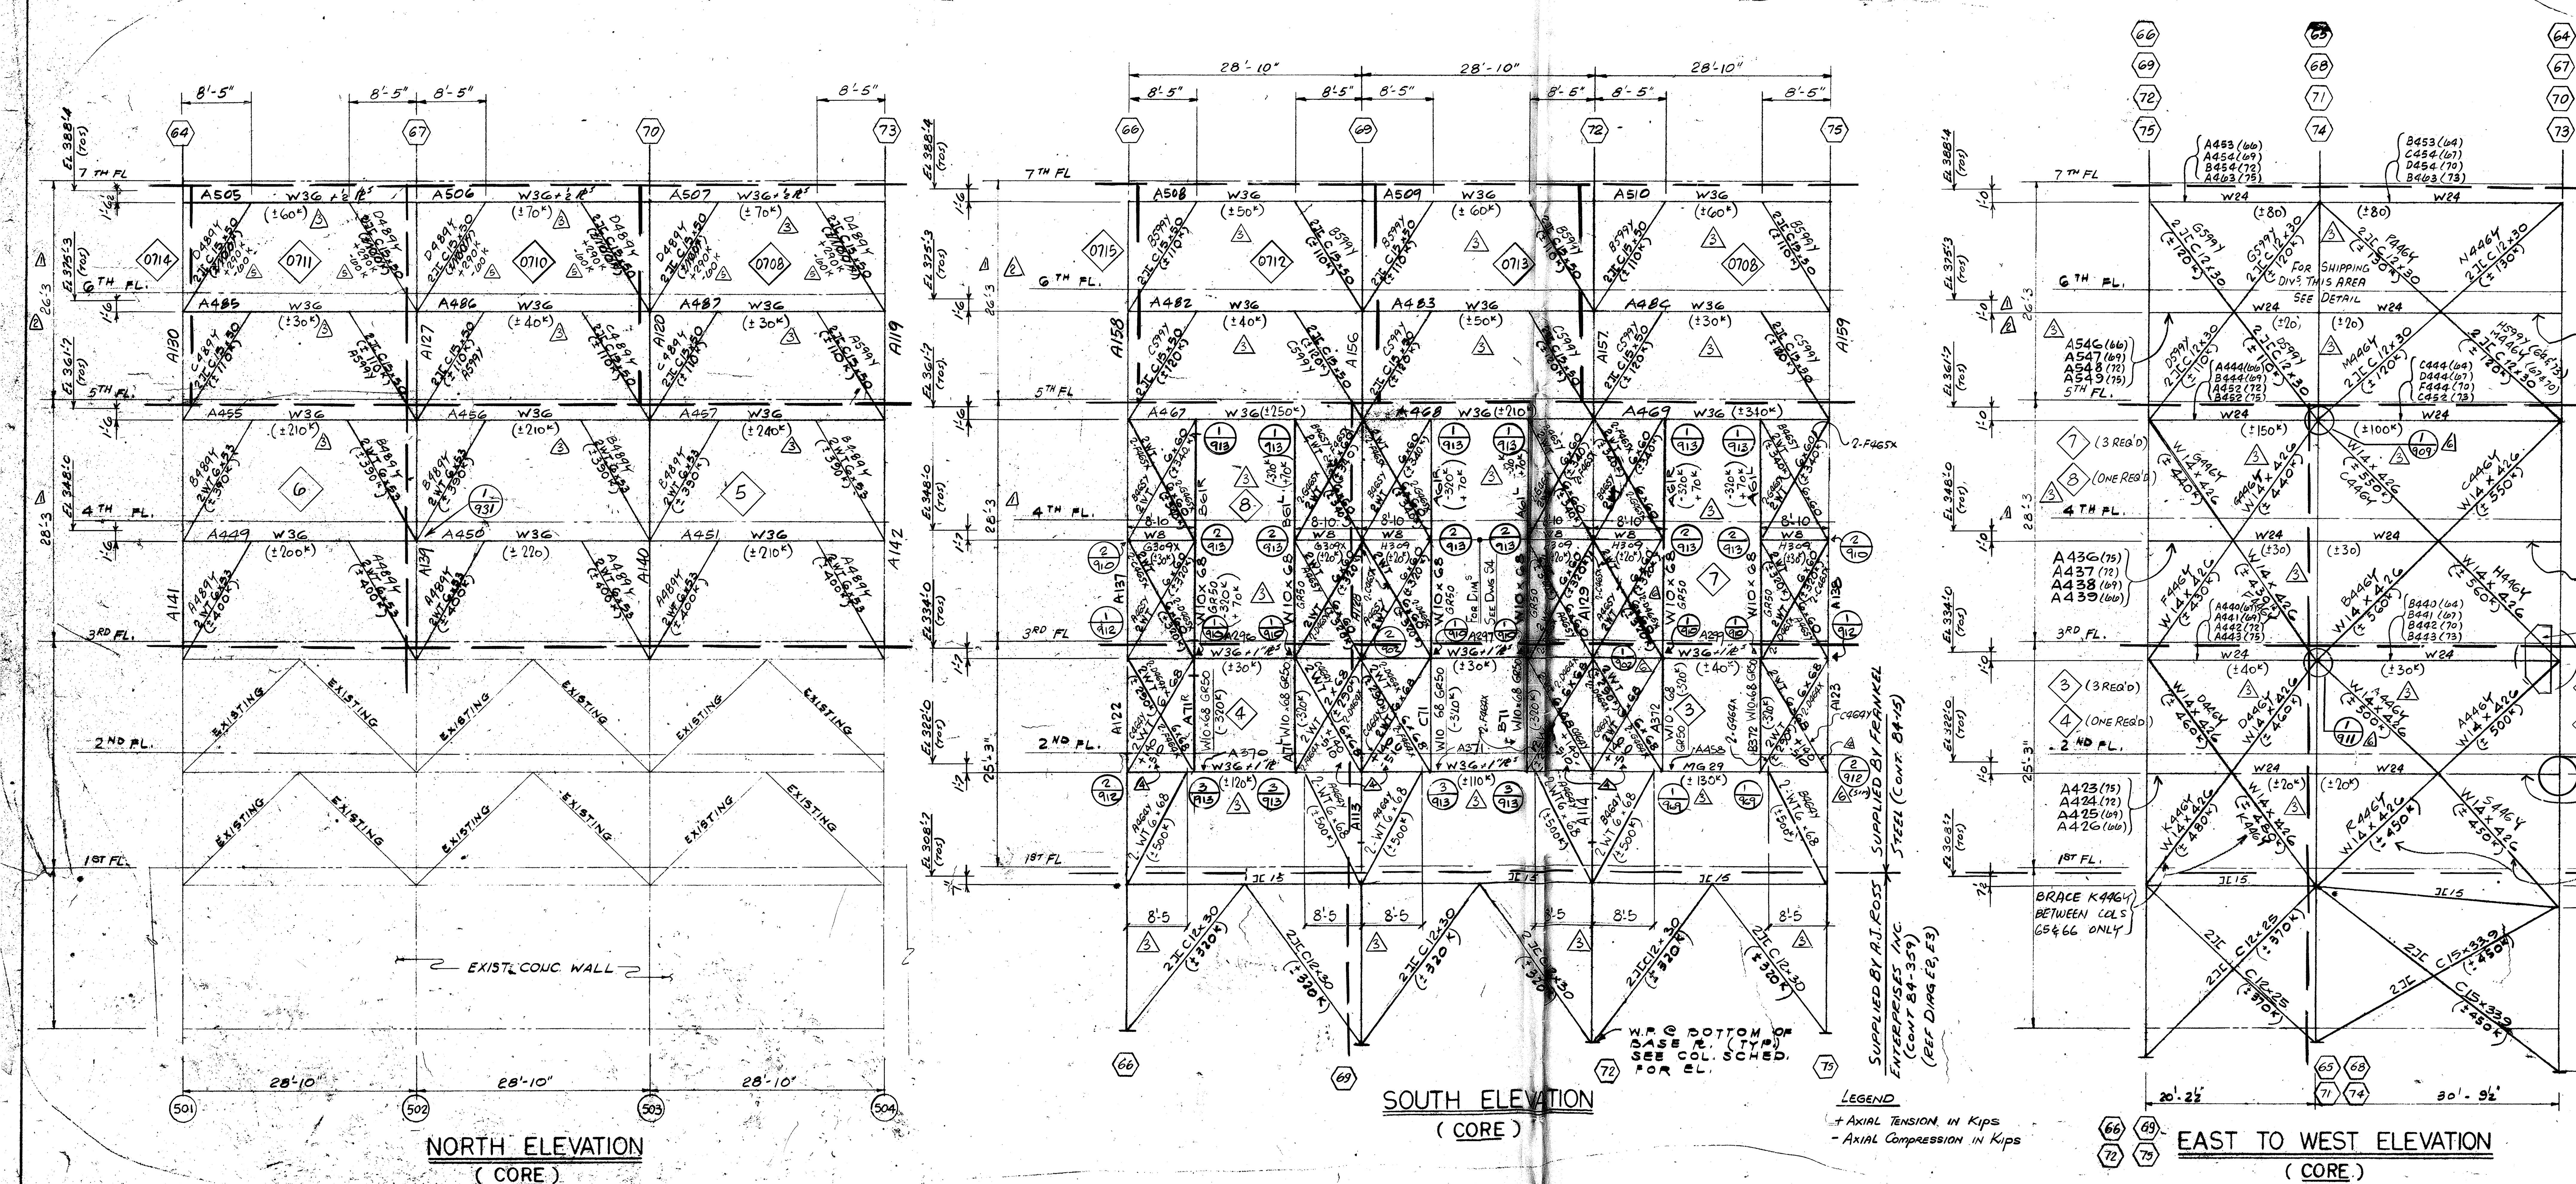


NORTH ELEVATION
(CORE)

SOUTH ELEVATION
(CORE)

LEGEND
+ AXIAL TENSION IN KIPS
- AXIAL COMPRESSION IN KIPS

EAST TO WEST ELEVATION
(CORE)

SHIPPING DIV'S
EAST TO WEST ELEVATION
(CORE)

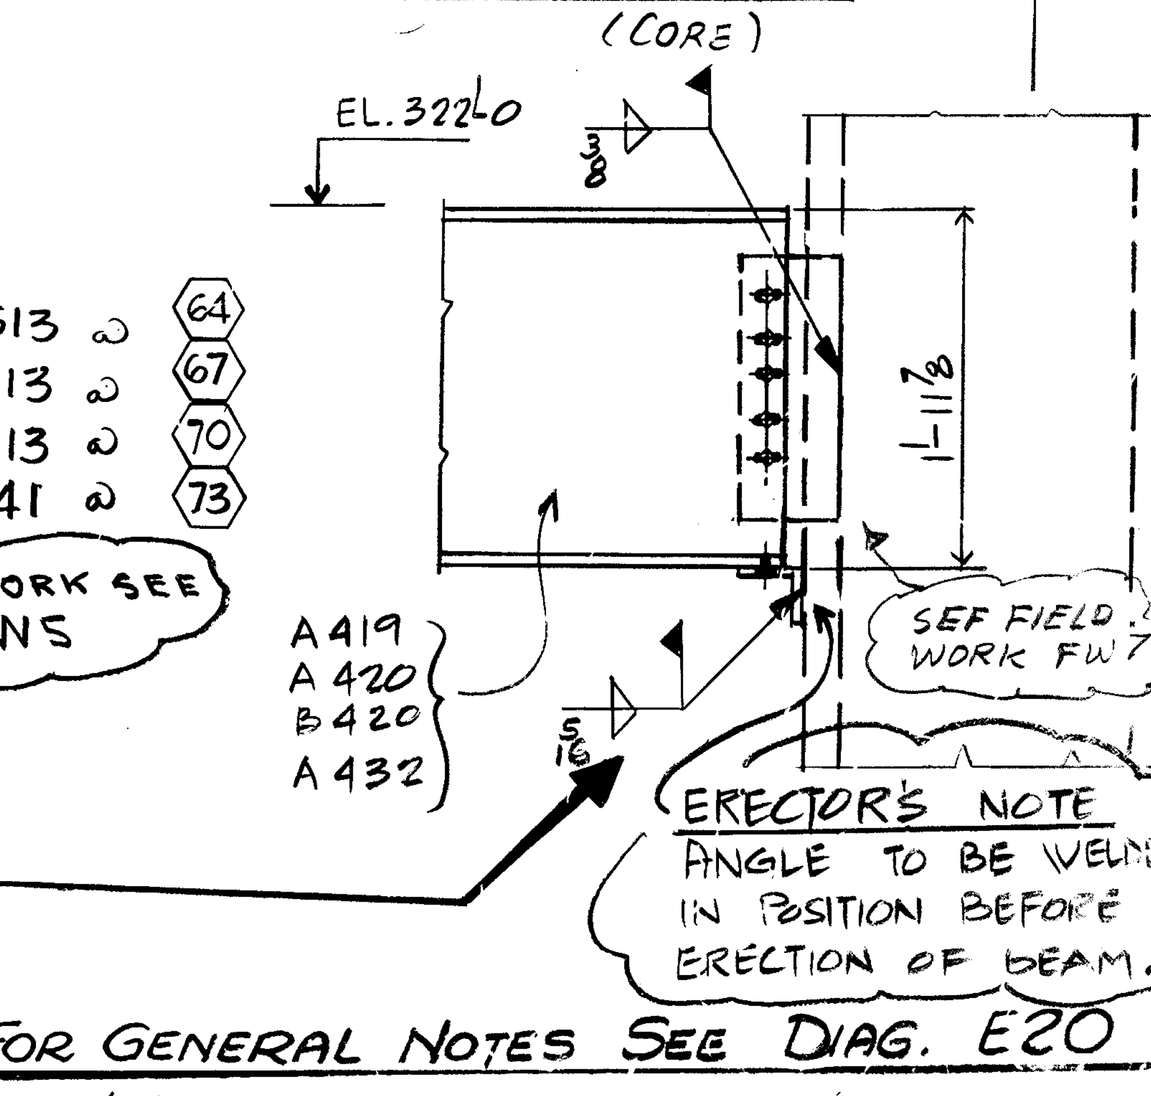

FOR GENERAL NOTES SEE DIAG. E20

(BRACES R446Y & S446Y BETWEEN COL. 65 & EXIST. COL 501 ONLY

NO.	DATE	BY	DESCRIPTION OF REVISION
5	APR 15/85	DI	SOUTH ELEV. DET'L NO DELETED & REVISED. MKS ADDED
4	FEB 4/85	BJB	FORCES REVISED (NORTH ELEV. CORE) BETWEEN 6TH & 7TH FL.
3	JAN 85	KBN	SOUTH ELEV. (CORE) FORCES CHANGE BET. 2ND & 3RD FLOORS
2	JAN 85	FC/BJB	CUSTOMERS GENERAL REVISIONS 'X4'
1	NOV 30 84	WAD	DIM'S FROM 6TH TO 7TH FLOOR REV
	NOV 29 84	WAD	DIM'S BTWN 3RD & 7TH FLOOR REV TO MATCH COL SCHEDULE. MX3

REVISIONS

WIND BRACING ELEVATIONS (CORE)
7 WORLD TRADE CENTER
TISHMAN CONSTRUCTION — CUSTOMER
EMERY ROTH & SONS P.C. — ARCHITECT
IRWIN G. CANTOR P.C. — ENGINEER

FRANKEL STEEL LIMITED
220 ATTWELL DRIVE UNIT 1 REXDALE, ONTARIO M9W 5B2

SQUAD F.R
MADE BY, DATE CHKD. BY DATE
CONT. No. 84-15 SHEET E121

July 30/85 E
July 2/85 E
May 6/85 E
Apr 9/85 E

CUSTOMERS DRAWING - 5281