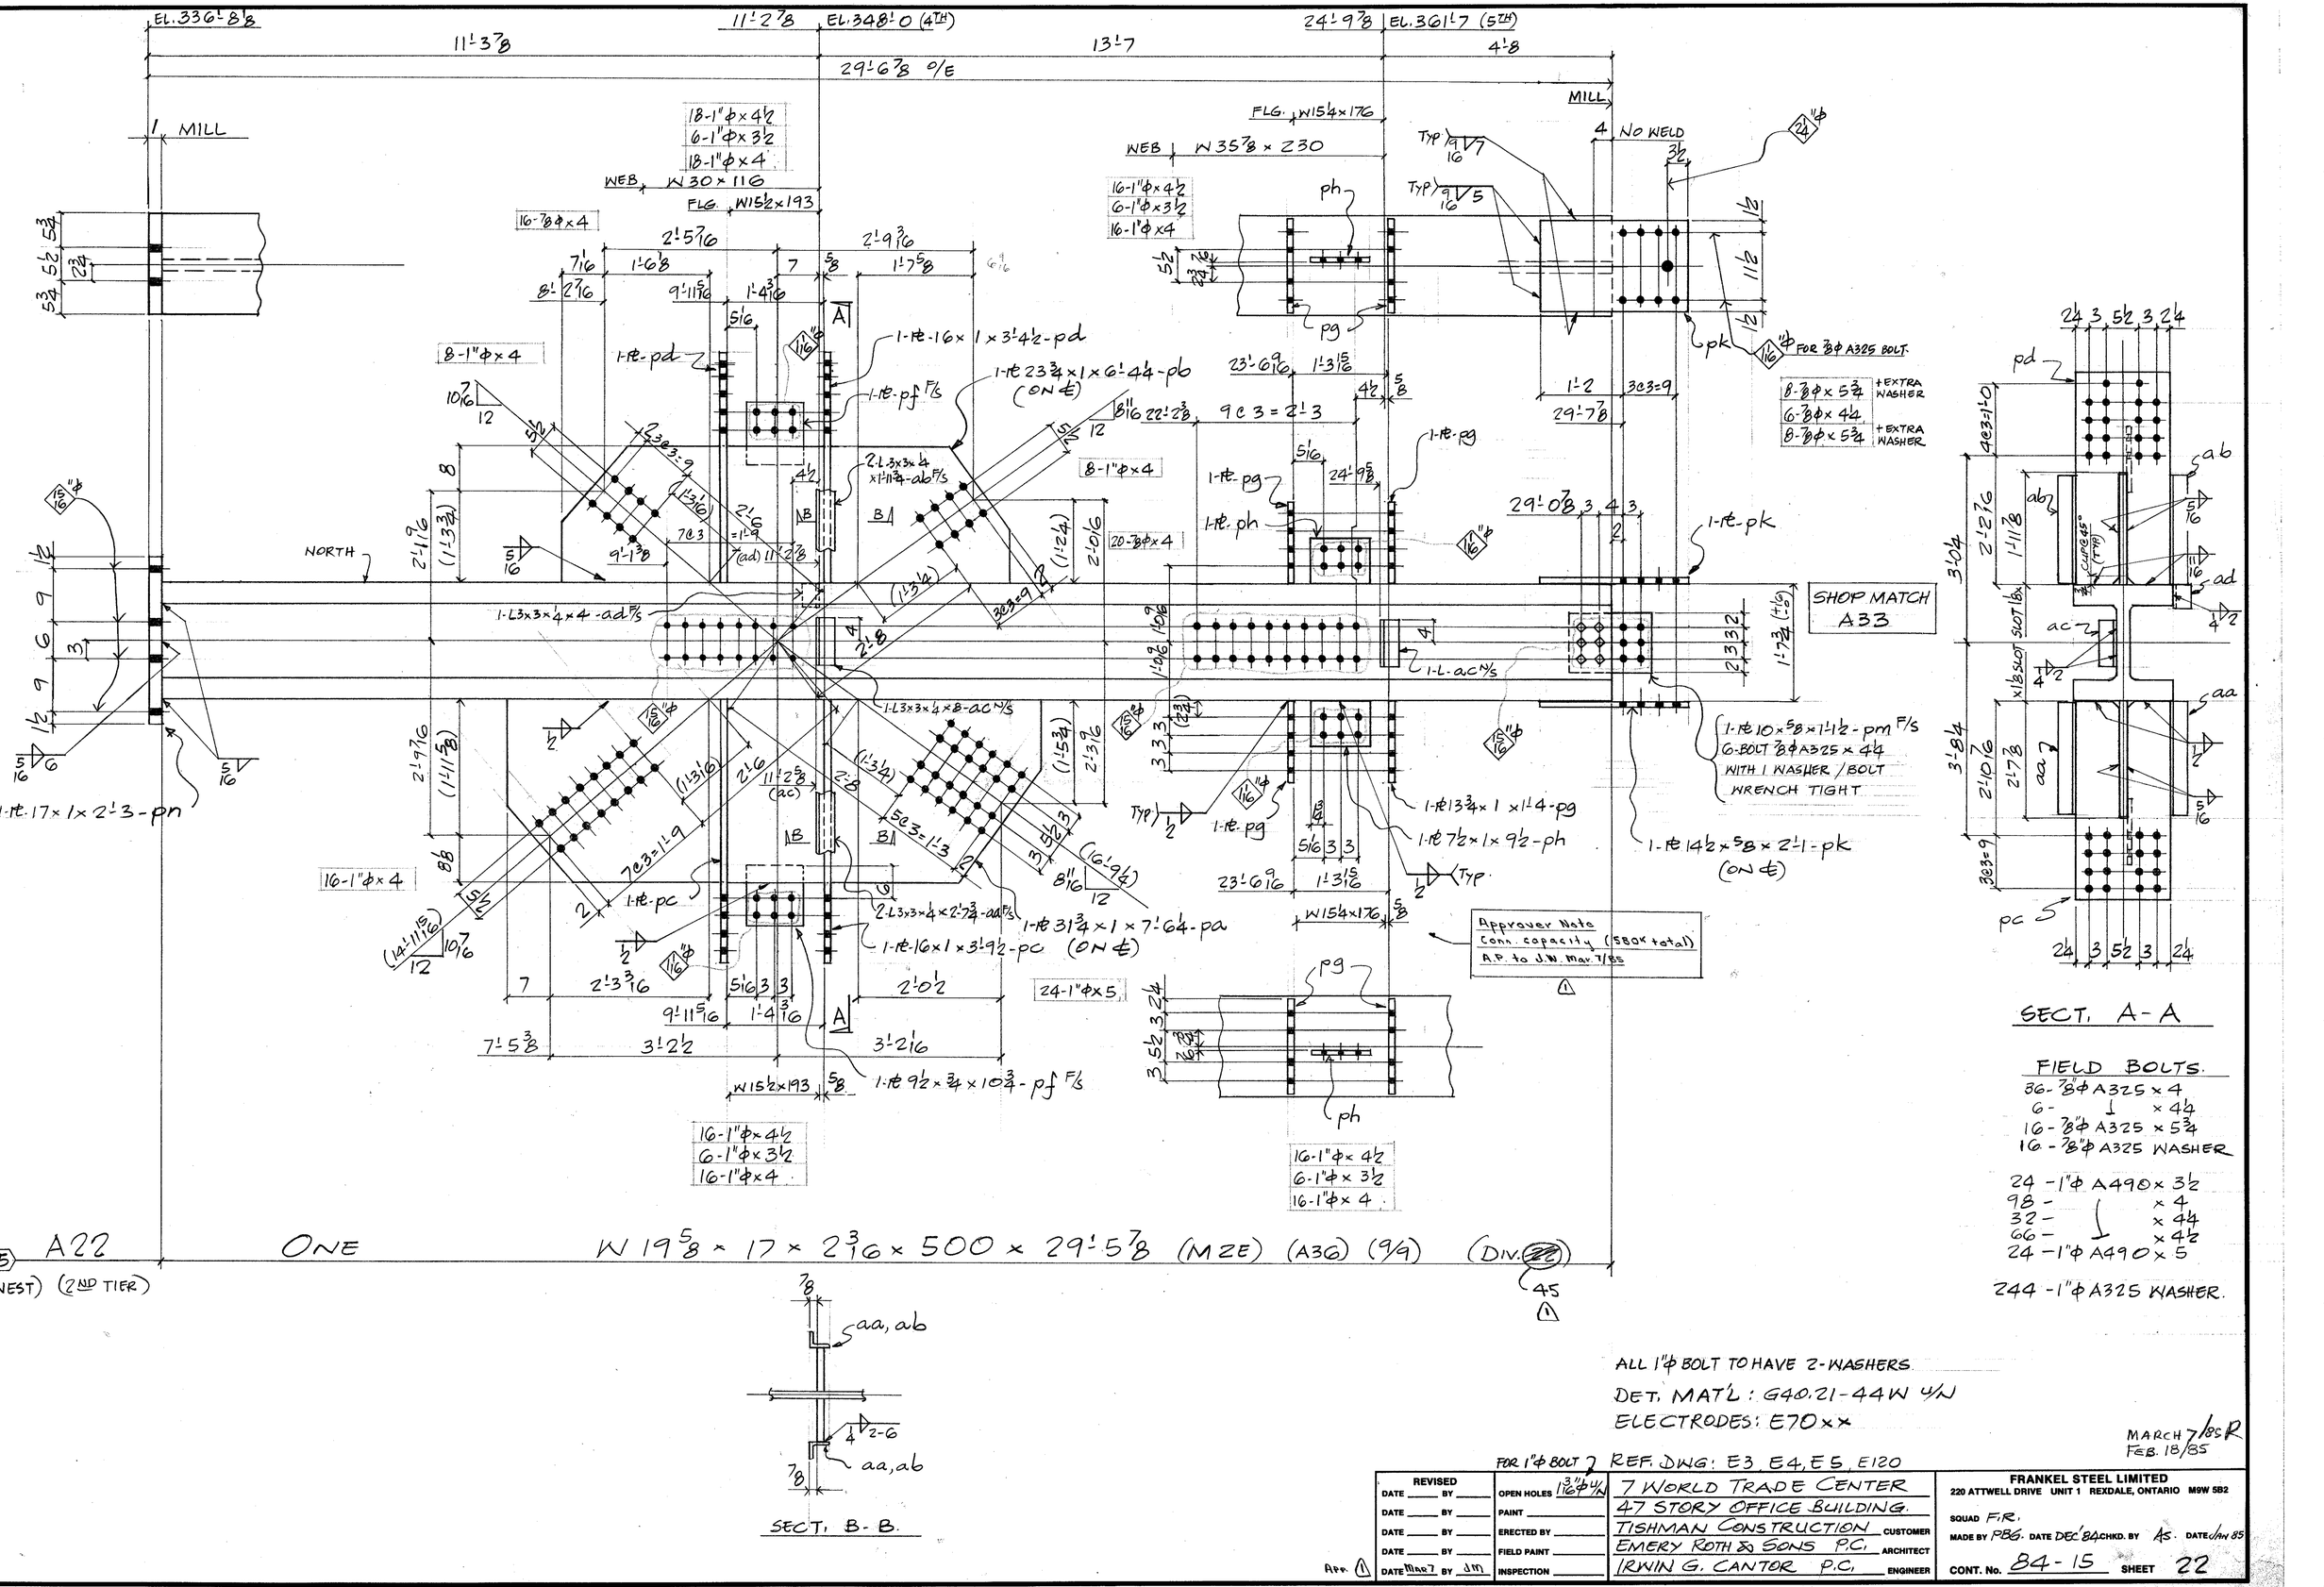


A22 ONE W 19 5/8 x 17 x 2 3/16 x 500 x 29'-5 7/8 (MZE) (A36) (9/9) (DIV. ##)

(5) (WEST) (2ND TIER)

ALL 1"ϕ BOLT TO HAVE 2-WASHERS.

DET. MAT'L: G40.21-44W Y/N

ELECTRODES: E70xx

FOR 1"ϕ BOLT REF. DWG: E3, E4, E5, E120

MARCH 7/85 R
FEB. 18/85

REVISED		OPEN HOLES 1 3/16ϕ Y/N	7 WORLD TRADE CENTER	FRANKEL STEEL LIMITED
DATE ___ BY ___		PAINT	47 STORY OFFICE BUILDING.	220 ATTWELL DRIVE UNIT 1 REXDALE, ONTARIO M9W 5B2
DATE ___ BY ___		ERECTED BY	TISHMAN CONSTRUCTION CUSTOMER	SQUAD F.R.
DATE ___ BY ___		FIELD PAINT	EMERY ROTH & SONS P.C. ARCHITECT	MADE BY PBG. DATE DEC'84 CHKD. BY AS. DATE JAN 85
App. 1 DATE Mar 7 BY JM		INSPECTION	IRWIN G. CANTOR P.C. ENGINEER	CONT. No. 84-15 SHEET 22