
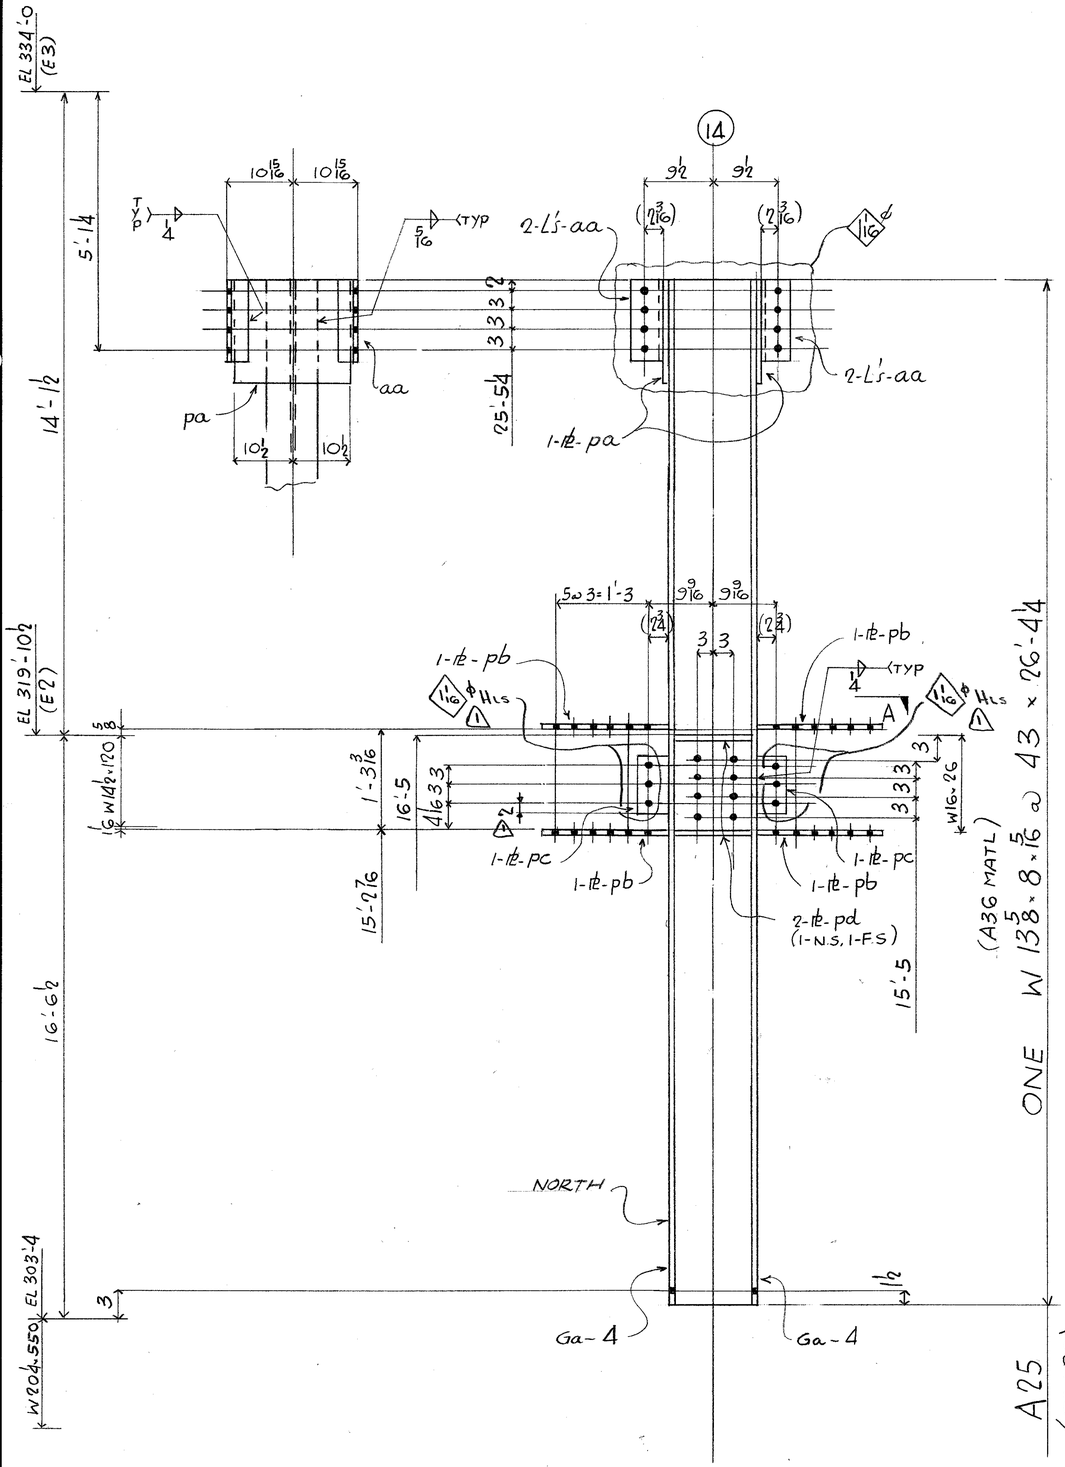


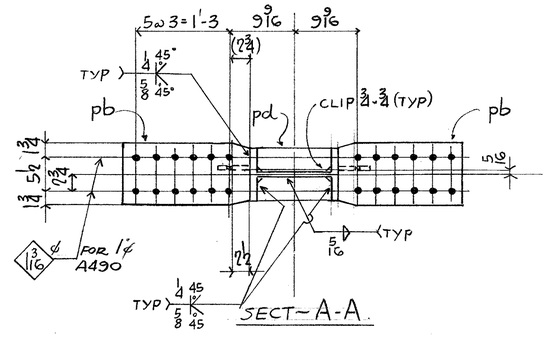

8-⅞ϕ × 2	WEB
6-1ϕ × 7¾	FLG. WEB
24-1'ϕ × 3½	BTM
24-1'ϕ × 44	TOP

FIELD BOLTS

8-⅞ϕ A325 × 2

~~8 5 × 2~~

24-1'ϕ A490 × 3½

24-1'ϕ A490 × 44

54-1'ϕ A325 FLAT WASHERS.

6-1ϕ A490 × 7¾

REF DIAGS E1, 2, 20, 922.

BILL OF MATERIAL

LINE	COOSDE	COMMX SHIP DIVN.	PIECE MARKS MAIN MAT'L.	PIECE MARKS DETAIL MAT'L.	NO. OF PIECES	MATERIAL DESCRIPTION PL.	WIDTH Inch	WIDTH 16th	X PLATE ONLY	THK. In.	THK. 16th	GRADE CODE	DOOR	FINISHED LENGTH Feet	FINISHED LENGTH In.	FINISHED LENGTH 16th	PAGE	LINE	REMARKS
01					F001														
02																			
03																			
04				PA	2	PL	16		X	0	8	44W		1	9	0		10	
05				PB	4		9		X	1	0			1	7	12		1	PREP1E
06				PC	2		4	4	X	0	8			0	3	0			
07				PD	4		3	12	X	1	0			1	0	8			PREP2E
08				AA	4		L4×3×3/8							1	1	0			
09					1		I.F.1/4							3	0	0			
10					1		I.F.5/16							12	8	0			
11					1		CG 5/8							4	8	0			
12					1		CG 1/4							4	8	0			
13																			
14																			
15	0020	A25			1	W	14×43					A36		20	4	4	9	18	
16																			
17																			
26				TOTAL	22								TOTAL	53 (1 OF 1)					
01																			
02																			
26				TOTAL									TOTAL						

FEB. 27/85
ab 15/85

REV.					
1	DATE Feb 27/85	BY JM	SPEC.	A36 U/N	
2	DATE	BY	HOLES	15 16ϕ U/N	
3	DATE	BY	FINISH		

FRANKEL STEEL LIMITED
220 ATTWELL DRIVE, UNIT 1, REXDALE, ONTARIO M9W 5B2

MADE	DATE	SQUAD	PROJECT:	CONTRACT	DWG.No.
27 ACS	DEC '84	FR	7 WORLD TRADE CENTER	84-15	25
CHK'D. 28	DATE		DETAIL: HANGER (14)		