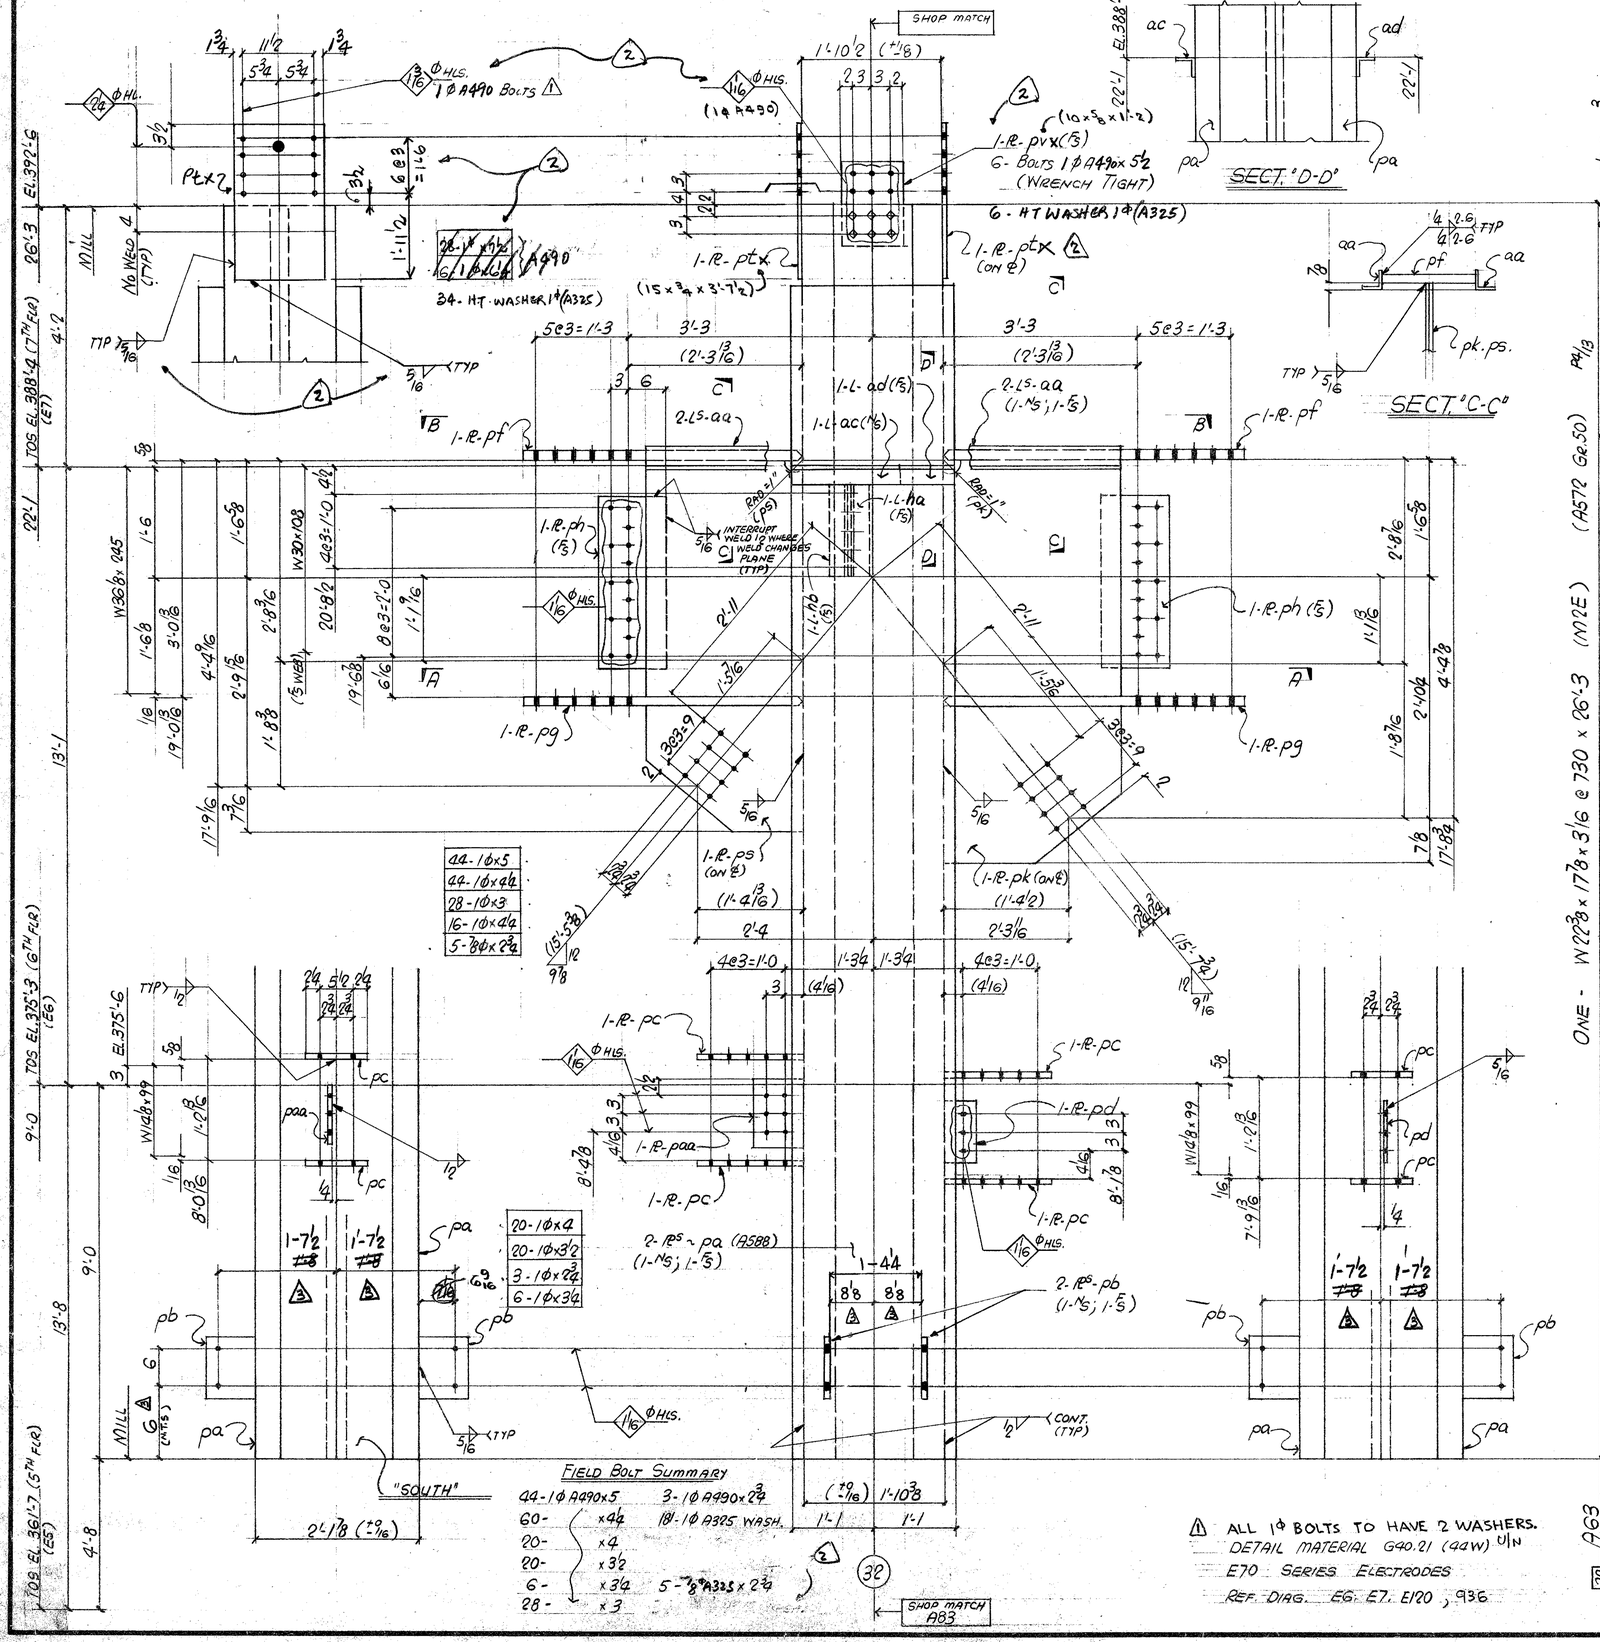


BILL OF MATERIAL

LINE	COOSDTE	COMMX SHIP DIVN.	PIECE MARKS MAIN MAT'L.	PIECE MARKS DETAIL MAT'L.	NO. OF PIECES	MATERIAL DESCRIPTION PL	WIDTH Inch	WIDTH 16th	X PLATE ONLY	THK. In.	THK. 16th	GRADE CODE	DSOR	FINISHED LENGTH Feet	FINISHED LENGTH In.	FINISHED LENGTH 16th	PAGE	LINE	REMARKS
01				FOO1															
02				PA	2	PL	26	0	x	4	0	A588		25	2	0	4	20	M.IE
03				PB	4		9	0	x	1	0	44W		0	9	8			
04				PC	4		10	0	x	1	0			1	4	12			
05				PD	1		6	0	x	0	8			0	10	0			
06				PF	2		15	0	x	1	4			3	8	12			PREP. IE
07				PG	2		15	0	x	1	4			3	8	12			PREP. IE
08				PH	2		10	12	x	0	10			2	3	8			
09				PK	1		25	0	x	1	0			5	0	0			
10																			
11																			
12																			
13				PS	1		25	0	x	1	0			4	11	12			
14				PT	2		14	8	x	0	10			2	1	0			
15				PV	1		10	0	x	0	10			1	2	0			
16				PAA	1	PT	9	0	x	1	0			0	11	0			
17																			
18				AA	4		L 3x3x¼							1	11	4			
19																			
20				AC	1		L 3x3x¼							2	2	0			
21				AD	1		L 3x3x¼							0	9	0			
22				HA	1		L 4x3x⅜							1	3	0			BENT
23				HB	1		L 4x3x⅜							1	3	0			BENT
24																			
25					6		HT BOLT ⅞x5							325					
26			TOTAL											TOTAL					1 OF 2
01																			
02					1		IF	¼						7	0	0			
03					1		IF	5⁄16						66	0	0			
04					1		IF	½						110	0	0			
05					1		IF	9⁄16						4	0	0			
06					1		GG	⅜						5	0	0			
07					1		GG	¾						5	0	0			
08																			
09																			
10																			
11																			
12																			
13	0701	A63			1		W 14x730					A572 GR50		26	3	0	4	13	M12E COL.
14																			
15																			
26			TOTAL		45									TOTAL			274		2 OF 2

CHG. 10/85 R
CHG. 11/85 R
FEB. 18/85

R	1 DATE 2/9/85	BY ELN	SPEC. A572 GR 50 U/N	FRANKEL STEEL LIMITED	
E	2 DATE MAR 10/85	BY HY	HOLES 1⅛ϕ U/N (1ϕA490 BOLTS) 1	220 ATTWELL DRIVE, UNIT 1, REXDALE, ONTARIO M9W 5B2	
V.	3 DATE APR 9/85	BY JM	FINISH		
MADE 27 ELNEBRUN	DATE JAN '85	SQUAD F.R	PROJECT: 7 WORLD TRADE CENTER	CONTRACT 84-15	DWG.No. 63
CHK'D 28 D.I.	DATE JAN. 85		DETAIL: COLUMN (32) 4TH LIFT		