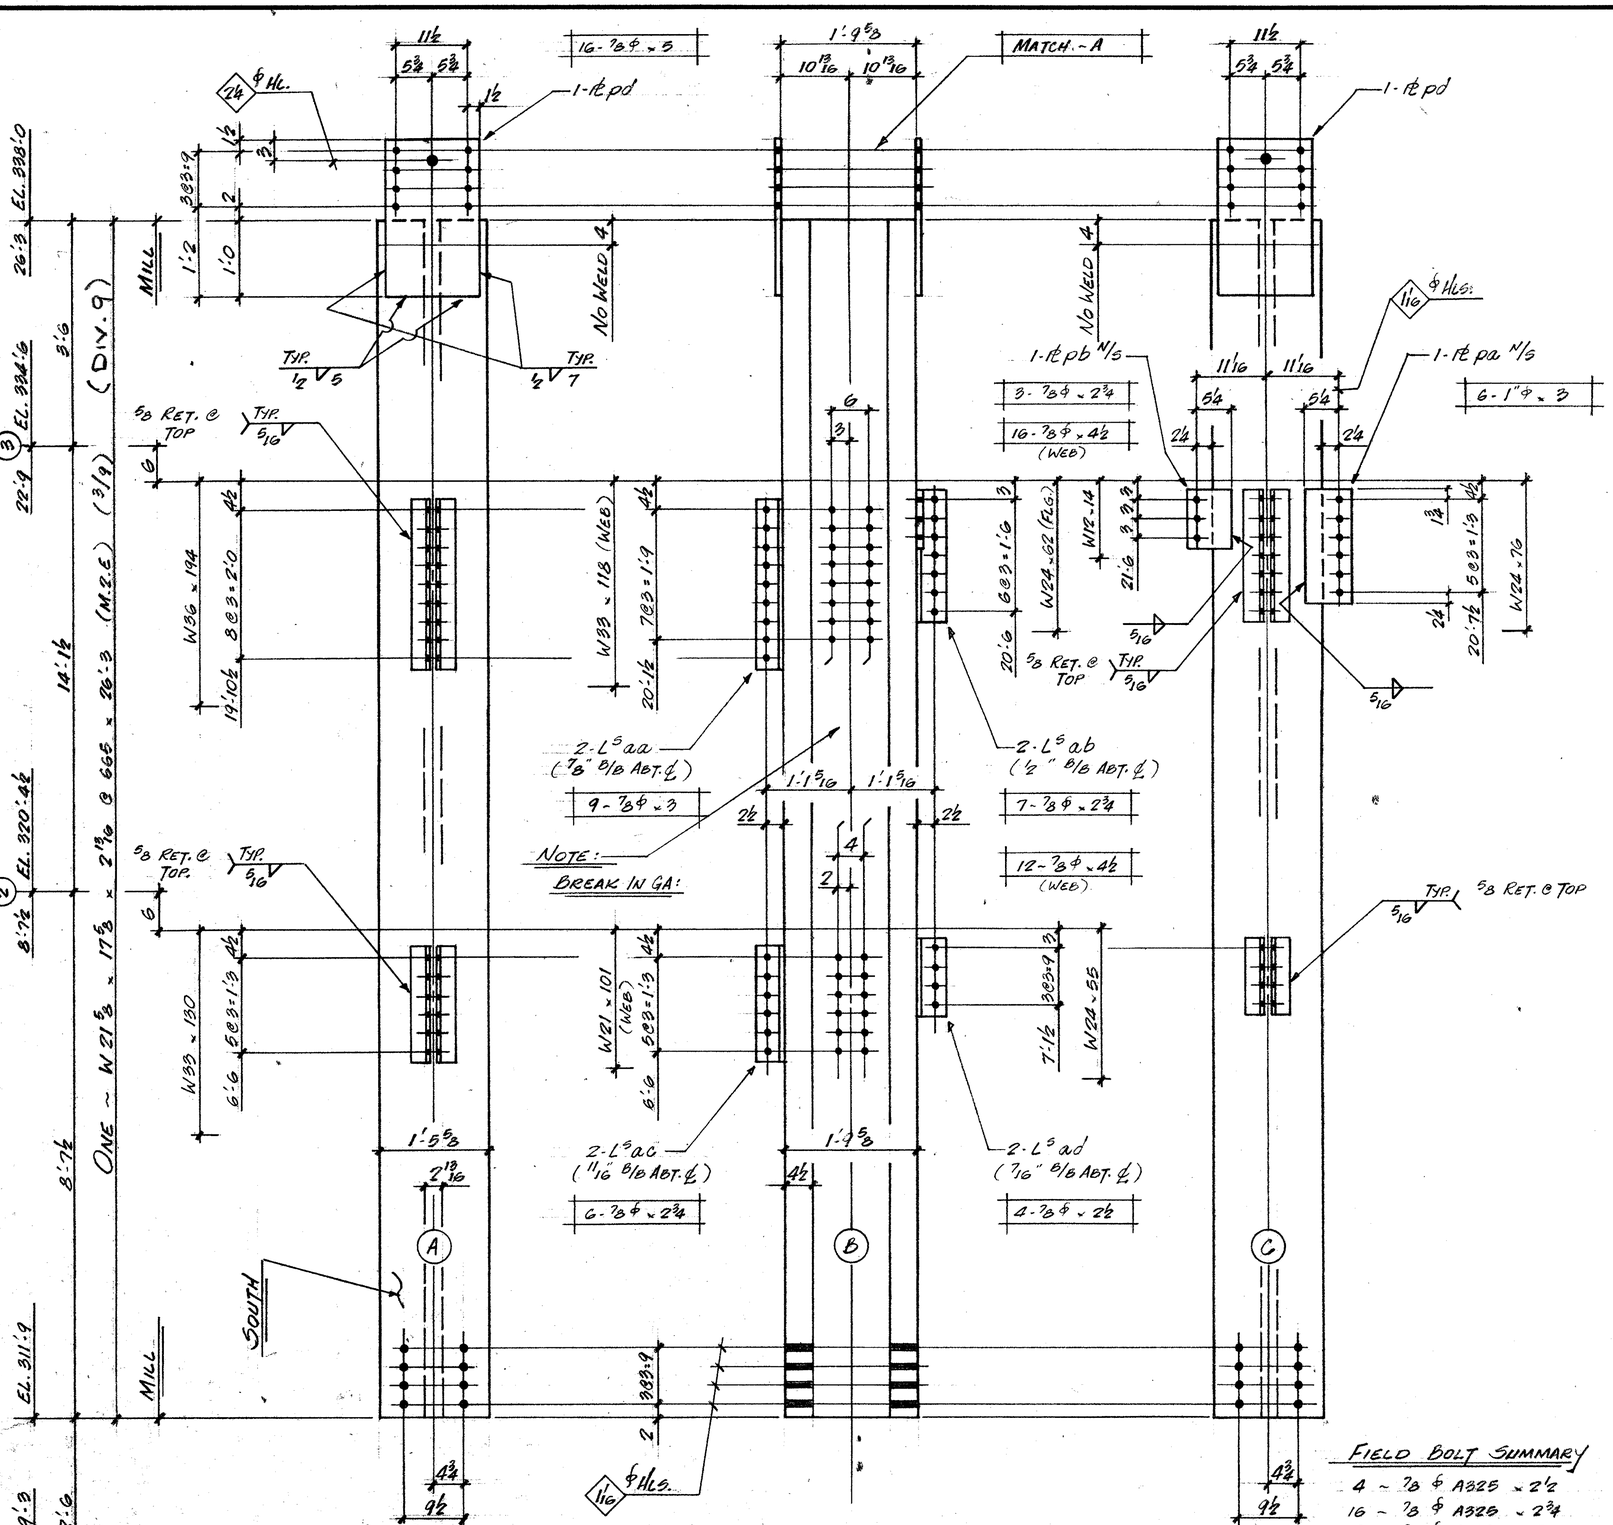


FIELD BOLT SUMMARY

4 ~	7/8 ϕ A325 x 2 1/2
16 ~	7/8 ϕ A325 x 2 3/4
9 ~	7/8 ϕ A325 x 3
28 ~	7/8 ϕ A325 x 4 1/2
16 ~	7/8 ϕ A325 x 5
6 ~	1" ϕ A490 x 3
6 ~	1" ϕ WASHERS

DET'L. MAT'L. G40.21 44W
E70 x x ELECTRODES

BILL OF MATERIAL

LINE	C O S T E	COMMX SHIP DIVN.	PIECE MARKS MAIN MAT'L.	PIECE MARKS DETAIL MAT'L.	NO. OF PIECES	MATERIAL DESCRIPTION PL	WIDTH Inch	WIDTH 16th	X PLATE ONLY THK. In.	THK. 16th	GRADE CODE	D S O R	FINISHED LENGTH Feet	FINISHED LENGTH In.	FINISHED LENGTH 16th	PAGE	LINE	REMARKS
01				F001														
02																		
03				AA	2	L 4	4	x 3	1	8	44W		2	3	0			
04				AB	2	L 4	4	x 3	1	8	"		1	9	0			
05				AC	2	L 4	4	x 3	1	8	"		1	6	0			
06				AD	2	L 4	4	x 3	1	8	"		1	0	0			
07																		
08																		
09				PA	1PI	7	0			1	0	44W		1	7	0		
10				PB	1PI	6	12			1	0	"			9	0		
11				PD	2PI	14	08			10		"			2	003		
12																		
13																		
14																		
15																		
16					1	1F	5/16							13	4			
17					1	1F	1/2							4	0			
18																		
19	0009		A72		1	W 14	x 665				A572 GR.50		26	3	0	3	9	M2E COL.
20																		
21																		
22																		
23																		
24																		
25																		
26			TOTAL		16				TOTAL				56					1 OF 1
01																		
02																		
26			TOTAL						TOTAL									

FEB 18/85

REV.				
R	1	DATE	BY	
E	2	DATE	BY	
V.	3	DATE	BY	

SPEC. A572 GR.50 U/N
HOLES 15/16 ϕ U/N
FINISH

FRANKEL STEEL LIMITED
220 ATTWELL DRIVE, UNIT 1, REXDALE, ONTARIO M9W 5B2

MADE	DATE	SQUAD	PROJECT	CONTRACT	DWG.No.
27 MH	JAN. 85	FR.	7 WORLD TRADE CENTRE	84-15	72
CHK'D. 28 NE	DATE JAN. 85		DETAIL: COLUMN (60) 2ND LIFT		

USE AS ORIGINAL (TRACING REQUIRED)