
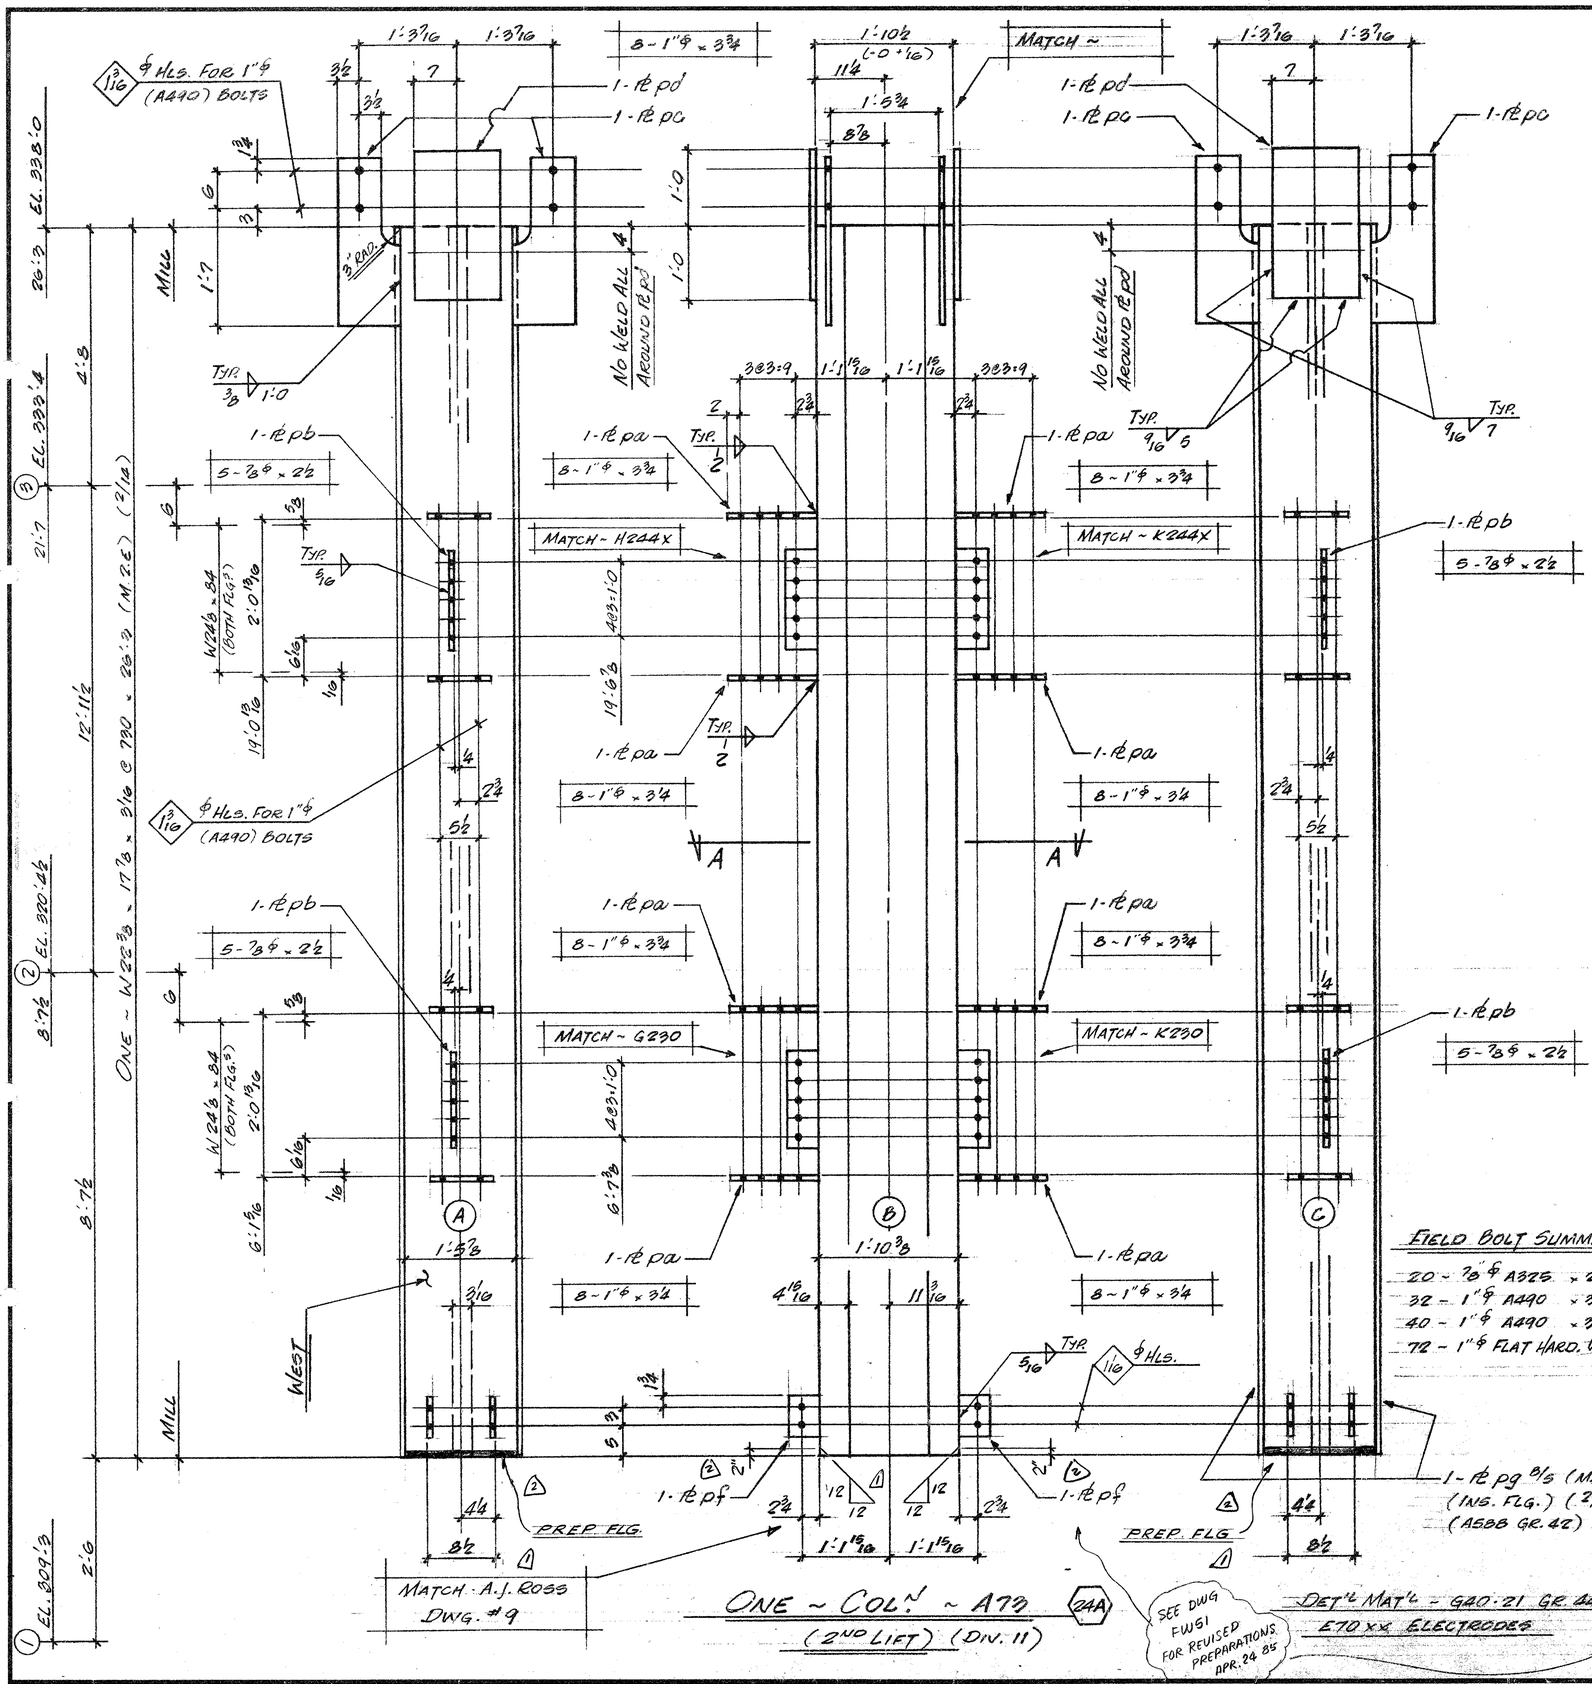


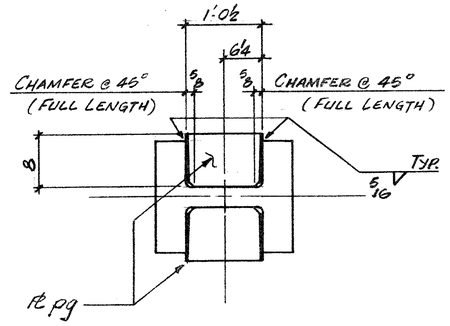

SECT'N 'A-A'

FIELD BOLT SUMMARY

20 - 7/8" ϕ A325 x 2 1/2
32 - 1" ϕ A490 x 3 1/4
40 - 1" ϕ A490 x 3 3/4
72 - 1" ϕ FLAT HARD. WASHER

BILL OF MATERIAL

LINE	CONSTR.	COMMX SHIP DIVN.	PIECE MARKS MAIN MAT'L.	PIECE MARKS DETAIL MAT'L.	NO. OF PIECES	MATERIAL DESCRIPTION PL	WIDTH Inch	WIDTH 16th	X PLATE ONLY	THK. In.	THK. 16th	GRADE CODE	DOOR	FINISHED LENGTH Feet	FINISHED LENGTH In.	FINISHED LENGTH 16th	PAGE	LINE	REMARKS
01				F001															
02																			
03				PA	8	PI	9	0	x		12	44W		1	11	2			
04				PB	4	PI	4	4	x		8			1	3	0			
05				PC	4	PI	10	0	x	1	0			2	2	12			
06				PD	2	PI	14	0	x		10			2	0	0			
07				PE	4	PI	4	8	x		8				6	8			
08				PG	2	PI	12	10	x		8	O A588 GR. 42		26	3	0	2	15	M2E
09																			
10																			
11																			
12					1	IE	3/16							119	0				
13					1	IE	3/8							8	0				
14					1	IE	1/2							12	0				
15					1	IE	9/16							4	0				
16																			
17																			
18			0011	A73	1	W	14	x 730				A572 GR.50		26	3	0	2	14	M2E PREP I-E COL'N
19																			
20																			
21																			
22																			
23																			
24																			
25																			
26			TOTAL		30				TOTAL					201					1 OF 1

REV.	DATE	BY	SPEC.	HOLES	FINISH
1	MAR 28/85	GM	A572 GR. 50 U/N	15/16 ϕ U/N	
2	APR. 15/85	BF			
3	DATE	BY			

FRANKEL STEEL LIMITED
220 ATTWELL DRIVE, UNIT 1, REXDALE, ONTARIO M9W 5B2

MADE	DATE	SQUAD	PROJECT	CONTRACT	DWG. No.
27 MH	MAR 86	FR	7 WORLD TRADE CENTRE	84-15	72
CHK'D. 28 ME	DATE MAR 86		DETAIL: COLUMN (24A) 2ND LIFT		

Mar 19/85