



COL. A178

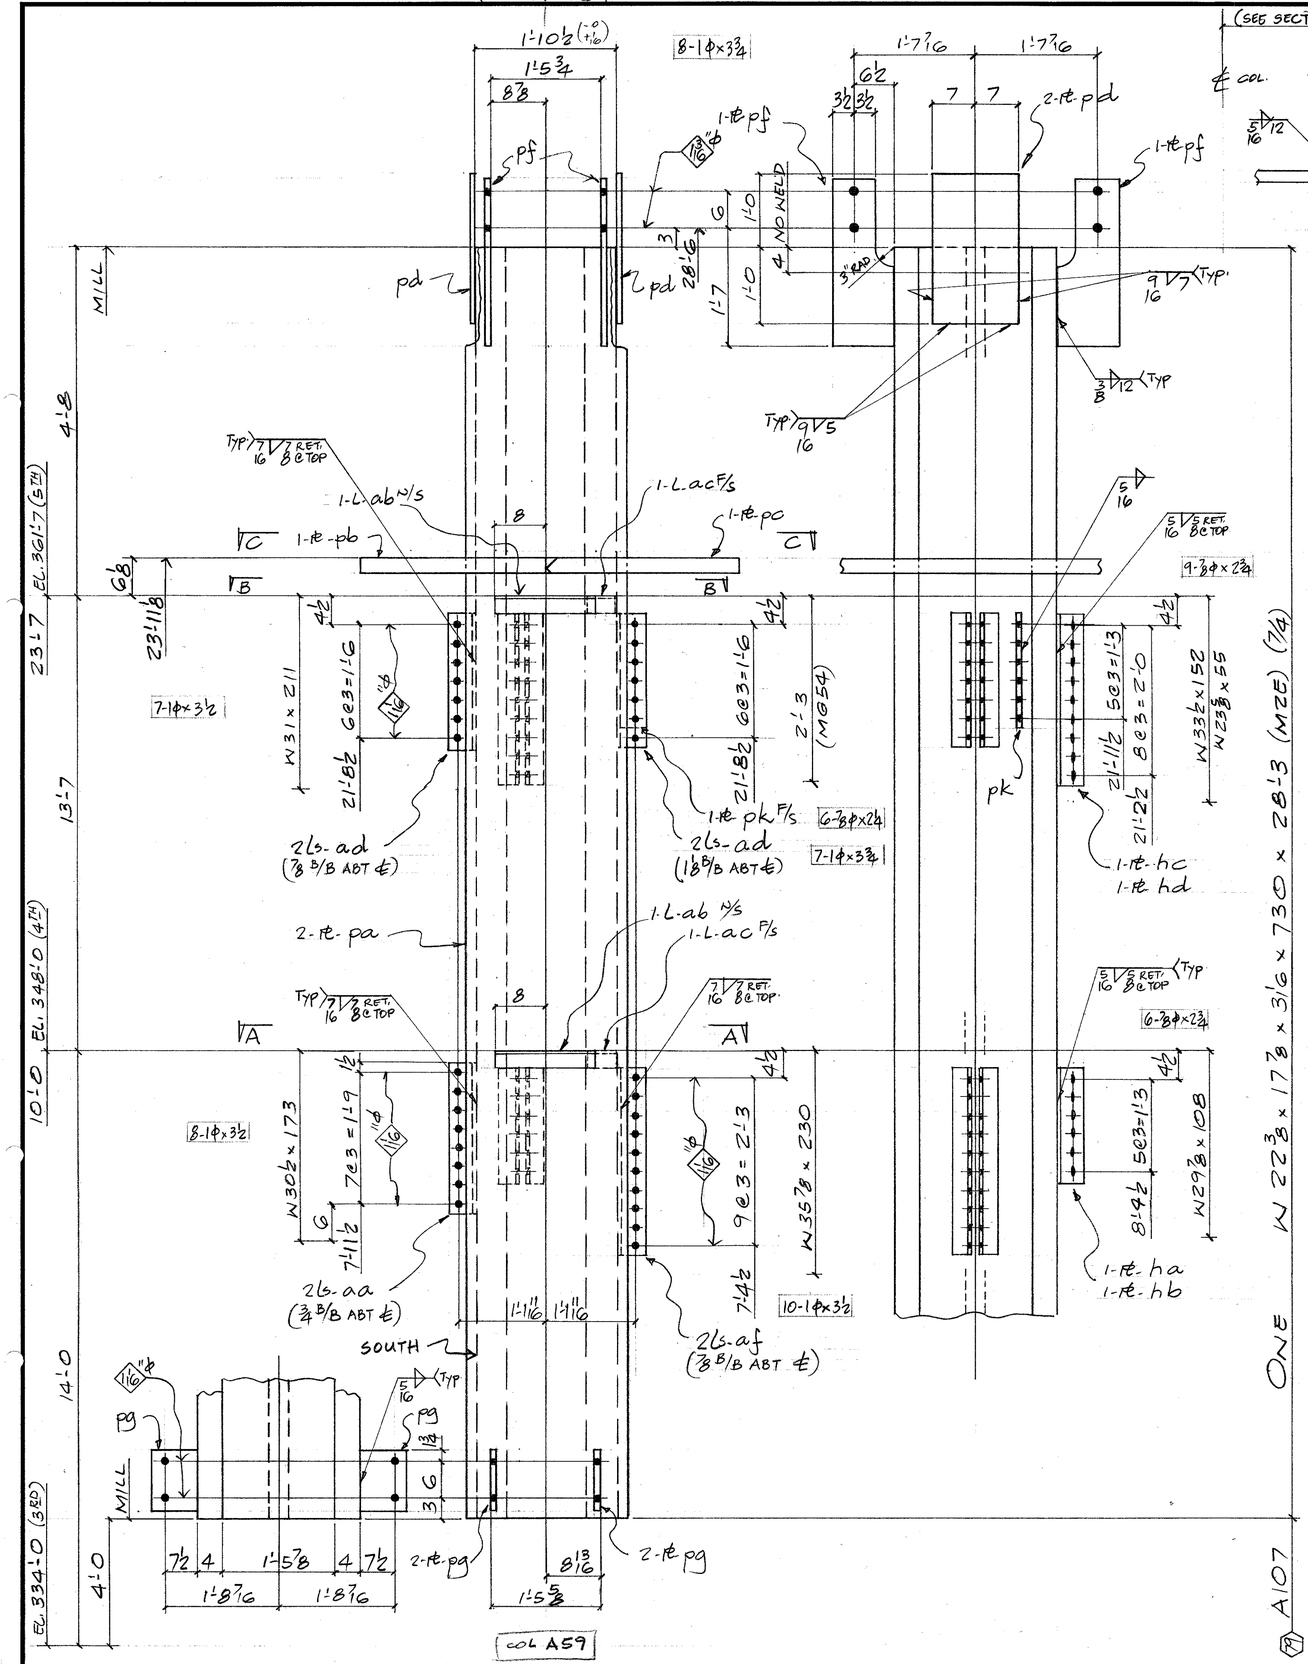

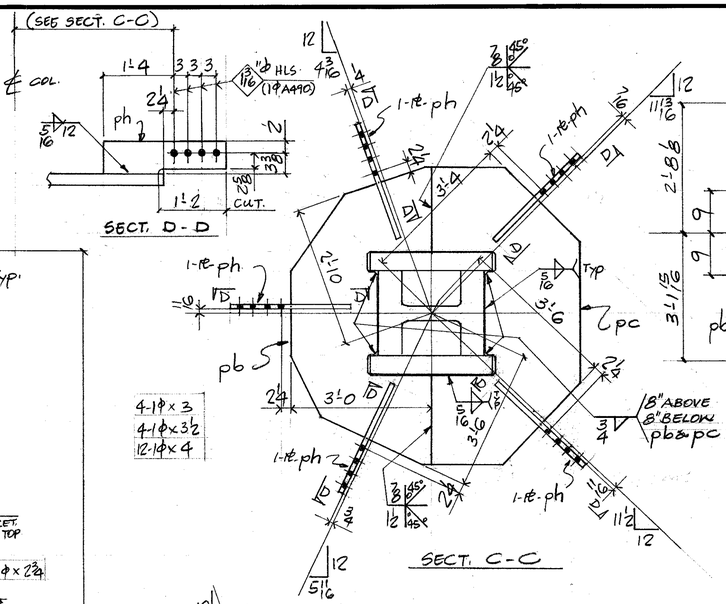

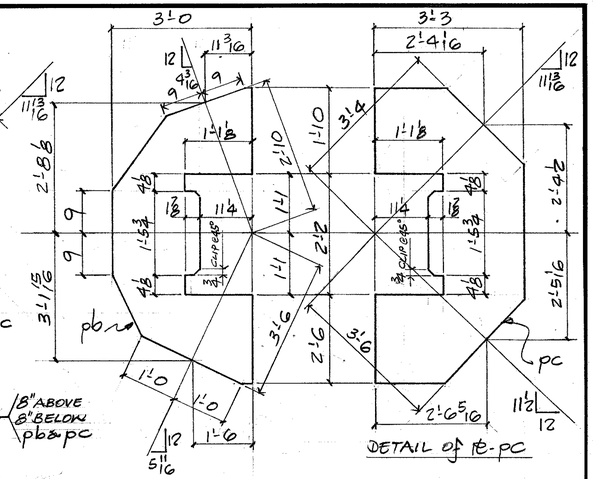

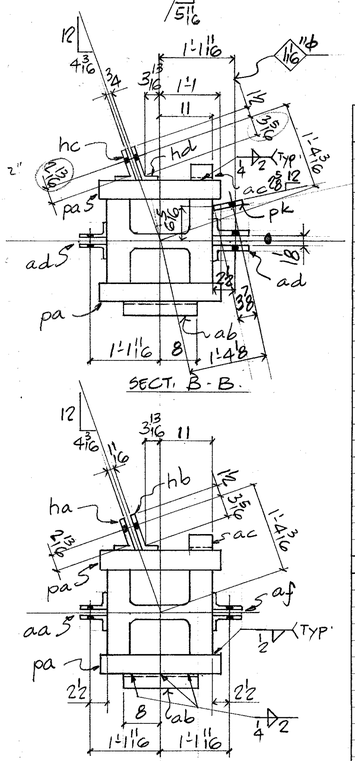

FIELD BOLTS.

13 - ⅞¢ A325 x 2¾
6 - x 2¼
4 - 1¢ A490 x 3
29 - x 3½
15 - x 3¾
12 - x 4

60 - 1 - A325 WASHERS.

ALL 1"¢ BOLT TO HAVE 2 WASHERS.

ELECTRODES : E70xx

CONNECTION MATL: G40.21 - 44W U/N

REF. E4, E5, E5A

BILL OF MATERIAL

LINE	COMM'X SHIP DIVN.	PIECE MARKS MAIN MAT'L.	PIECE MARKS DETAIL MAT'L.	NO. OF PIECES	MATERIAL DESCRIPTION PL	WIDTH Inch	WIDTH 16th	X PLATE ONLY	THK. In.	THK. 16th	GRADE CODE	DOOR	FINISHED LENGTH Feet	FINISHED LENGTH In.	FINISHED LENGTH 16th	PAGE	LINE	REMARKS
01			F001															
02																		
03		PA		2	P1	26	0	x	4	0	A588		28	3	0	7	5	M2E
04		PB		1		36	0	x	2	8	44W		6	6	0	157	18	
05		PC		1		39	0	x	2	8			6	6	0	157	19	
06		PD		2		14	0	x		10			2	0	0			
07		PF		4		10	0	x		10			2	2	12			
08		PG		4		9	4	x		10				9	8			
09		PH		5		5	6	x		14				2	3	0		
10		PK		1		5	6	x		8				1	6	0		
11																		
12																		
13																		
14		HA		1		8	0	x		6				1	6	0		BENT
15		HB		1		8	8	x		6				1	6	0		BENT
16		HC		1		8	0	x		6				2	3	0		BENT
17		HD		1		8	8	x		6				2	3	0		BENT
18																		
19		AA		2		L	4	x	4	x	2			2	0	0		
20		AB		2		L	3	x	3	x	4			1	4	0		
21		AC		2		L	3	x	3	x	4				5	0		
22		AD		4		L	4	x	4	x	2			1	9	8		
23		AF		2		L	4	x	4	x	2			2	6	0		
24																		
25																		
26		TOTAL											TOTAL					1 OF 2
01																		
02				1		1	F	1/4						2	8	0		
03				1		1	F	5/16						4	0	0		
04				1		1	F	3/8						8	0	0		
05				1		1	F	1/2						10	3	0	0	
06				1		1	F	9/16						4	0	0		
07				1		66		7/8						3	1	12		
08				1		66		1½						3	1	12		
09				1		1	F	7/16						14	0	0		
10				1		1	F	3/4						2	8	0		
11																		
12																		
13	0042	A107		1		W	14	x	730		A572 GR50		28	3	0	7	4	M2E COL.
14																		
15																		
26		TOTAL		47									TOTAL	266				2 OF 2

Apr 3/85

REV.			
1	DATE	BY	
2	DATE	BY	
3	DATE	BY	

SPEC. A572 GR50 U/N
HOLES 15/16"¢ U/N
FINISH

FRANKEL STEEL LIMITED
220 ATTWELL DRIVE, UNIT 1, REXDALE, ONTARIO M9W 5B2

MADE 27	DATE	SQUAD
PBG	FEB '85	FR
CHK'D. 28	DATE	
ME	MAR 05	

PROJECT: 7 WORLD TRADE CENTER
DETAIL: COLUMN (79) (3RD TIER)
CONTRACT 84-15
DWG.No. 107