

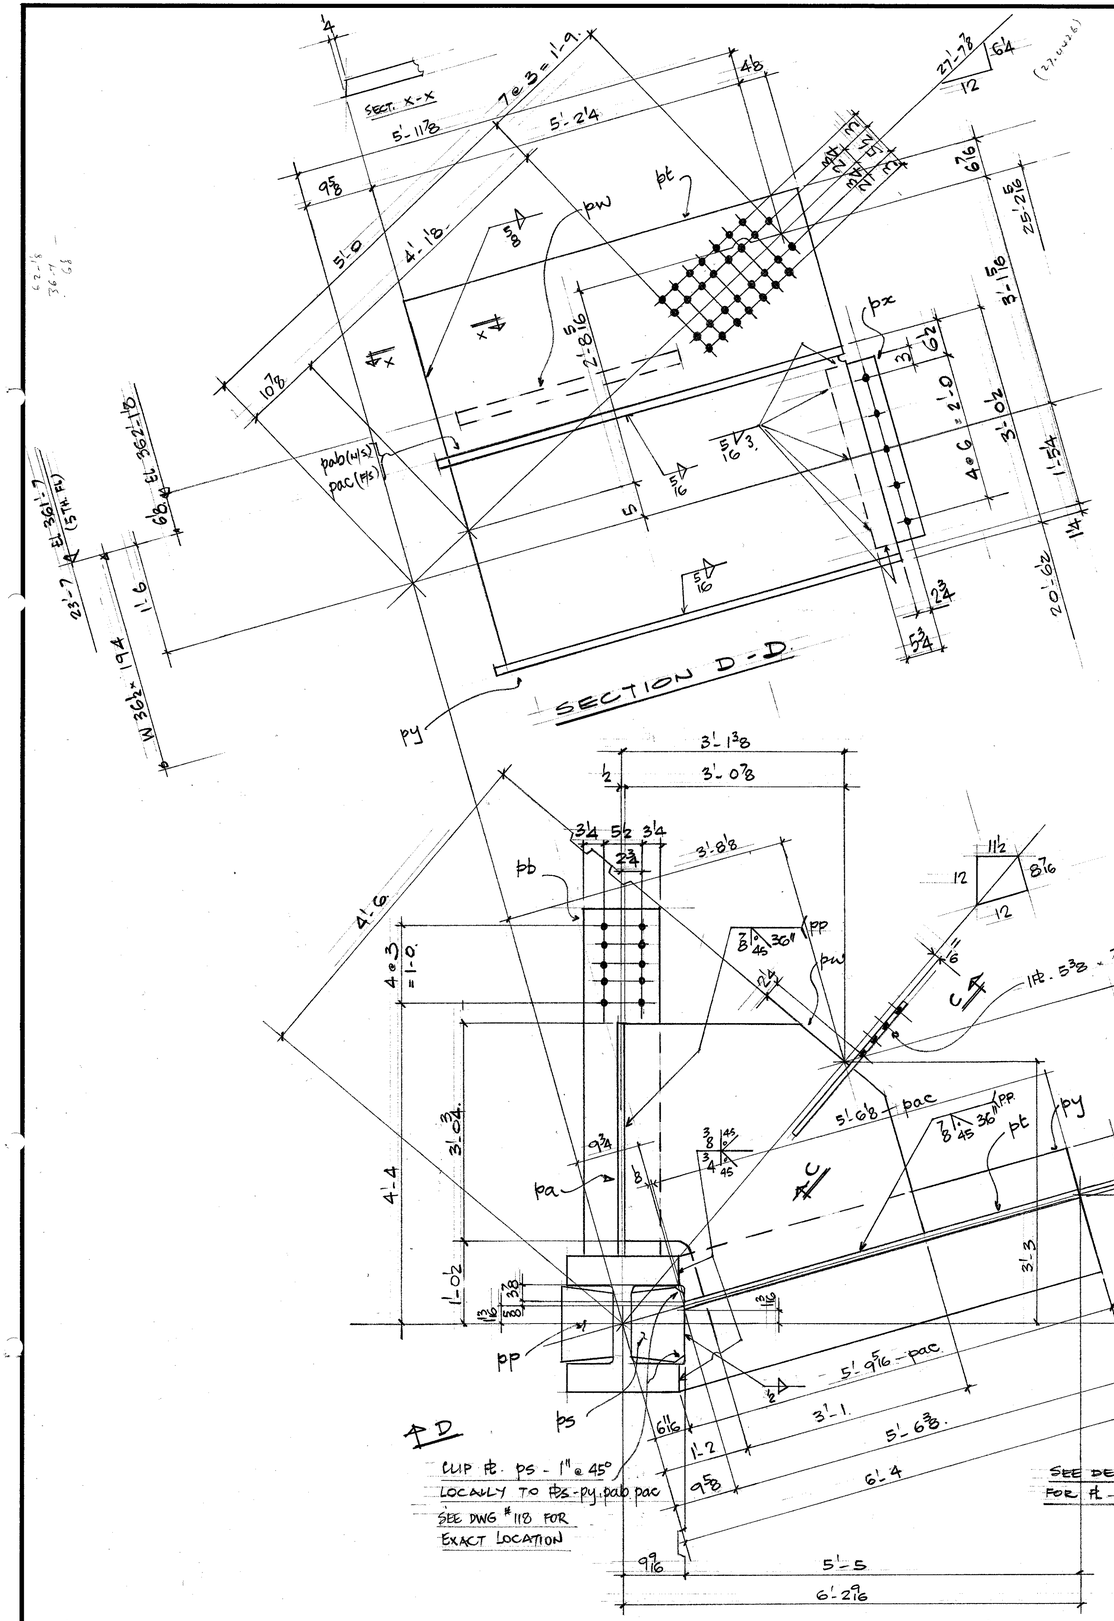


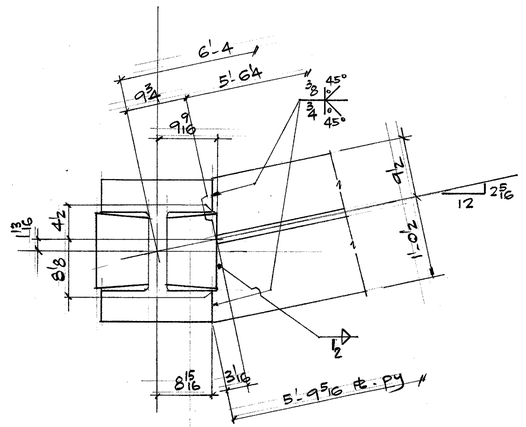

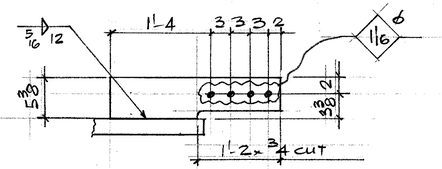

CLIP PL. ps - 1" @ 45° LOCALLY TO PLS-py.pab.pac SEE DWG # 118 FOR EXACT LOCATION

SEE DETAIL 'A' FOR PL-py.

WORK THIS DWG WITH DWG # 118A

FIELD BOLTS
30 - 1" A490 x 7
24 - x 5
8 - x 4¼
10 - x 4
28 - x 3¾
10 - x 3½
13 - x 3¼
11 - x 3
7 - x 2¾
6 - 1" A490 x 2½
147 - 1" A325 FLAT WASHERS

BILL OF MATERIAL

LINE	COOSIDE	COMMX SHIP DIVN.	PIECE MARKS MAIN MAT'L.	PIECE MARKS DETAIL MAT'L.	NO. OF PIECES	MATERIAL DESCRIPTION PL	WIDTH Inch	WIDTH 16th	X	PLATE ONLY THK. In.	PLATE ONLY THK. 16th	GRADE CODE	DOOR	FINISHED LENGTH Feet	FINISHED LENGTH In.	FINISHED LENGTH 16th	PAGE	LINE	REMARKS
01				FD01															
02																			
03				PA	1	P1	38	2	×	1	0	44W		6	10	4			
04				PB	2	/	12	0	×	1	0			4	6	12			
05				PC	1		7	12	×	0	8				10	0			
06				PD	2		9	0	×	0	12			1	1	12			
07				PE	1		4	12	×	0	8			1	9	0			
08				PG	4		9	0	×	1	0				10	0			
09				PH	1		5	0	×	0	8			1	6	8			
10				PK	2		14	8	×	0	12			1	3	4			
11				PM	4		10	0	×	1	0			2	3	0			
12				PN	2		14	0	×	0	10	44W		2	0	0			
13				PP	1		12	10	×	8	0	A572 GR42		28	3	0	3	19	M2-E
14				PS	1		12	10	×	8	0	A572 GR42		28	3	0	3	19	M2-E
15				PT	1		65	0	×	1	4	44W		5	6	6			
16				PW	1		48	0	×	2	2			4	1	0	158	5	ABT.
17				PX	1		7	8	×		8			2	6	0			
18				PY	1		22	9	×	1	4			5	9	5			
19				PAA	1		5	6	×		14			2	3	0			
20				PAB	1		12	0	×	1	4			5	9	5			
21				PAC	1		9	0	×	1	4			5	6	2			
22				AA	2			L	3×3×¼					1	10	0			
23				AB	2			L	3×3×¼					3	9	0			
24				AC	2			L	3×3×4			44W		0	8	0			
25																			
26			TOTAL											TOTAL					1 OF 2.
01					1		1F	9/16						14	0	0			
02					1		1F	1/2						7	3	0			
03					1		1F	7/16						14	0	0			
04					1		1F	13/16						11	6	0			
05					1		1F	5/16						171	0	0			
06					1		1F	1/4						8	0	0			
07					1		6G	7/8						6	0	0			
08					1		6G	3/4						1	8	0			
09					1		6G	3/8							8	0			
10																			
11																			
12	0032	A118			1		W14×730					A572 GR50		28	3	0	3	13	M2-E COL
13																			
14																			
26			TOTAL	46										TOTAL	367				2 OF 2.

Apr 11/85

IMPERIAL

REV.			
1	DATE	BY	
2	DATE	BY	
3	DATE	BY	

SPEC. A572 GR 50 U/N
HOLES 13/16 ø U/N.
FINISH

FRANKEL STEEL LIMITED
220 ATTWELL DRIVE, UNIT 1, REXDALE, ONTARIO M9W 5B2

MADE 27	DATE	SQUAD
AAS		F.R
CHK'D. 28	DATE	
ACS	APR '85	

PROJECT: 7 WORLD TRADE CENTRE
DETAIL: COL. 42. (3RD LIFT).

CONTRACT 84-15
DWG.No. 118