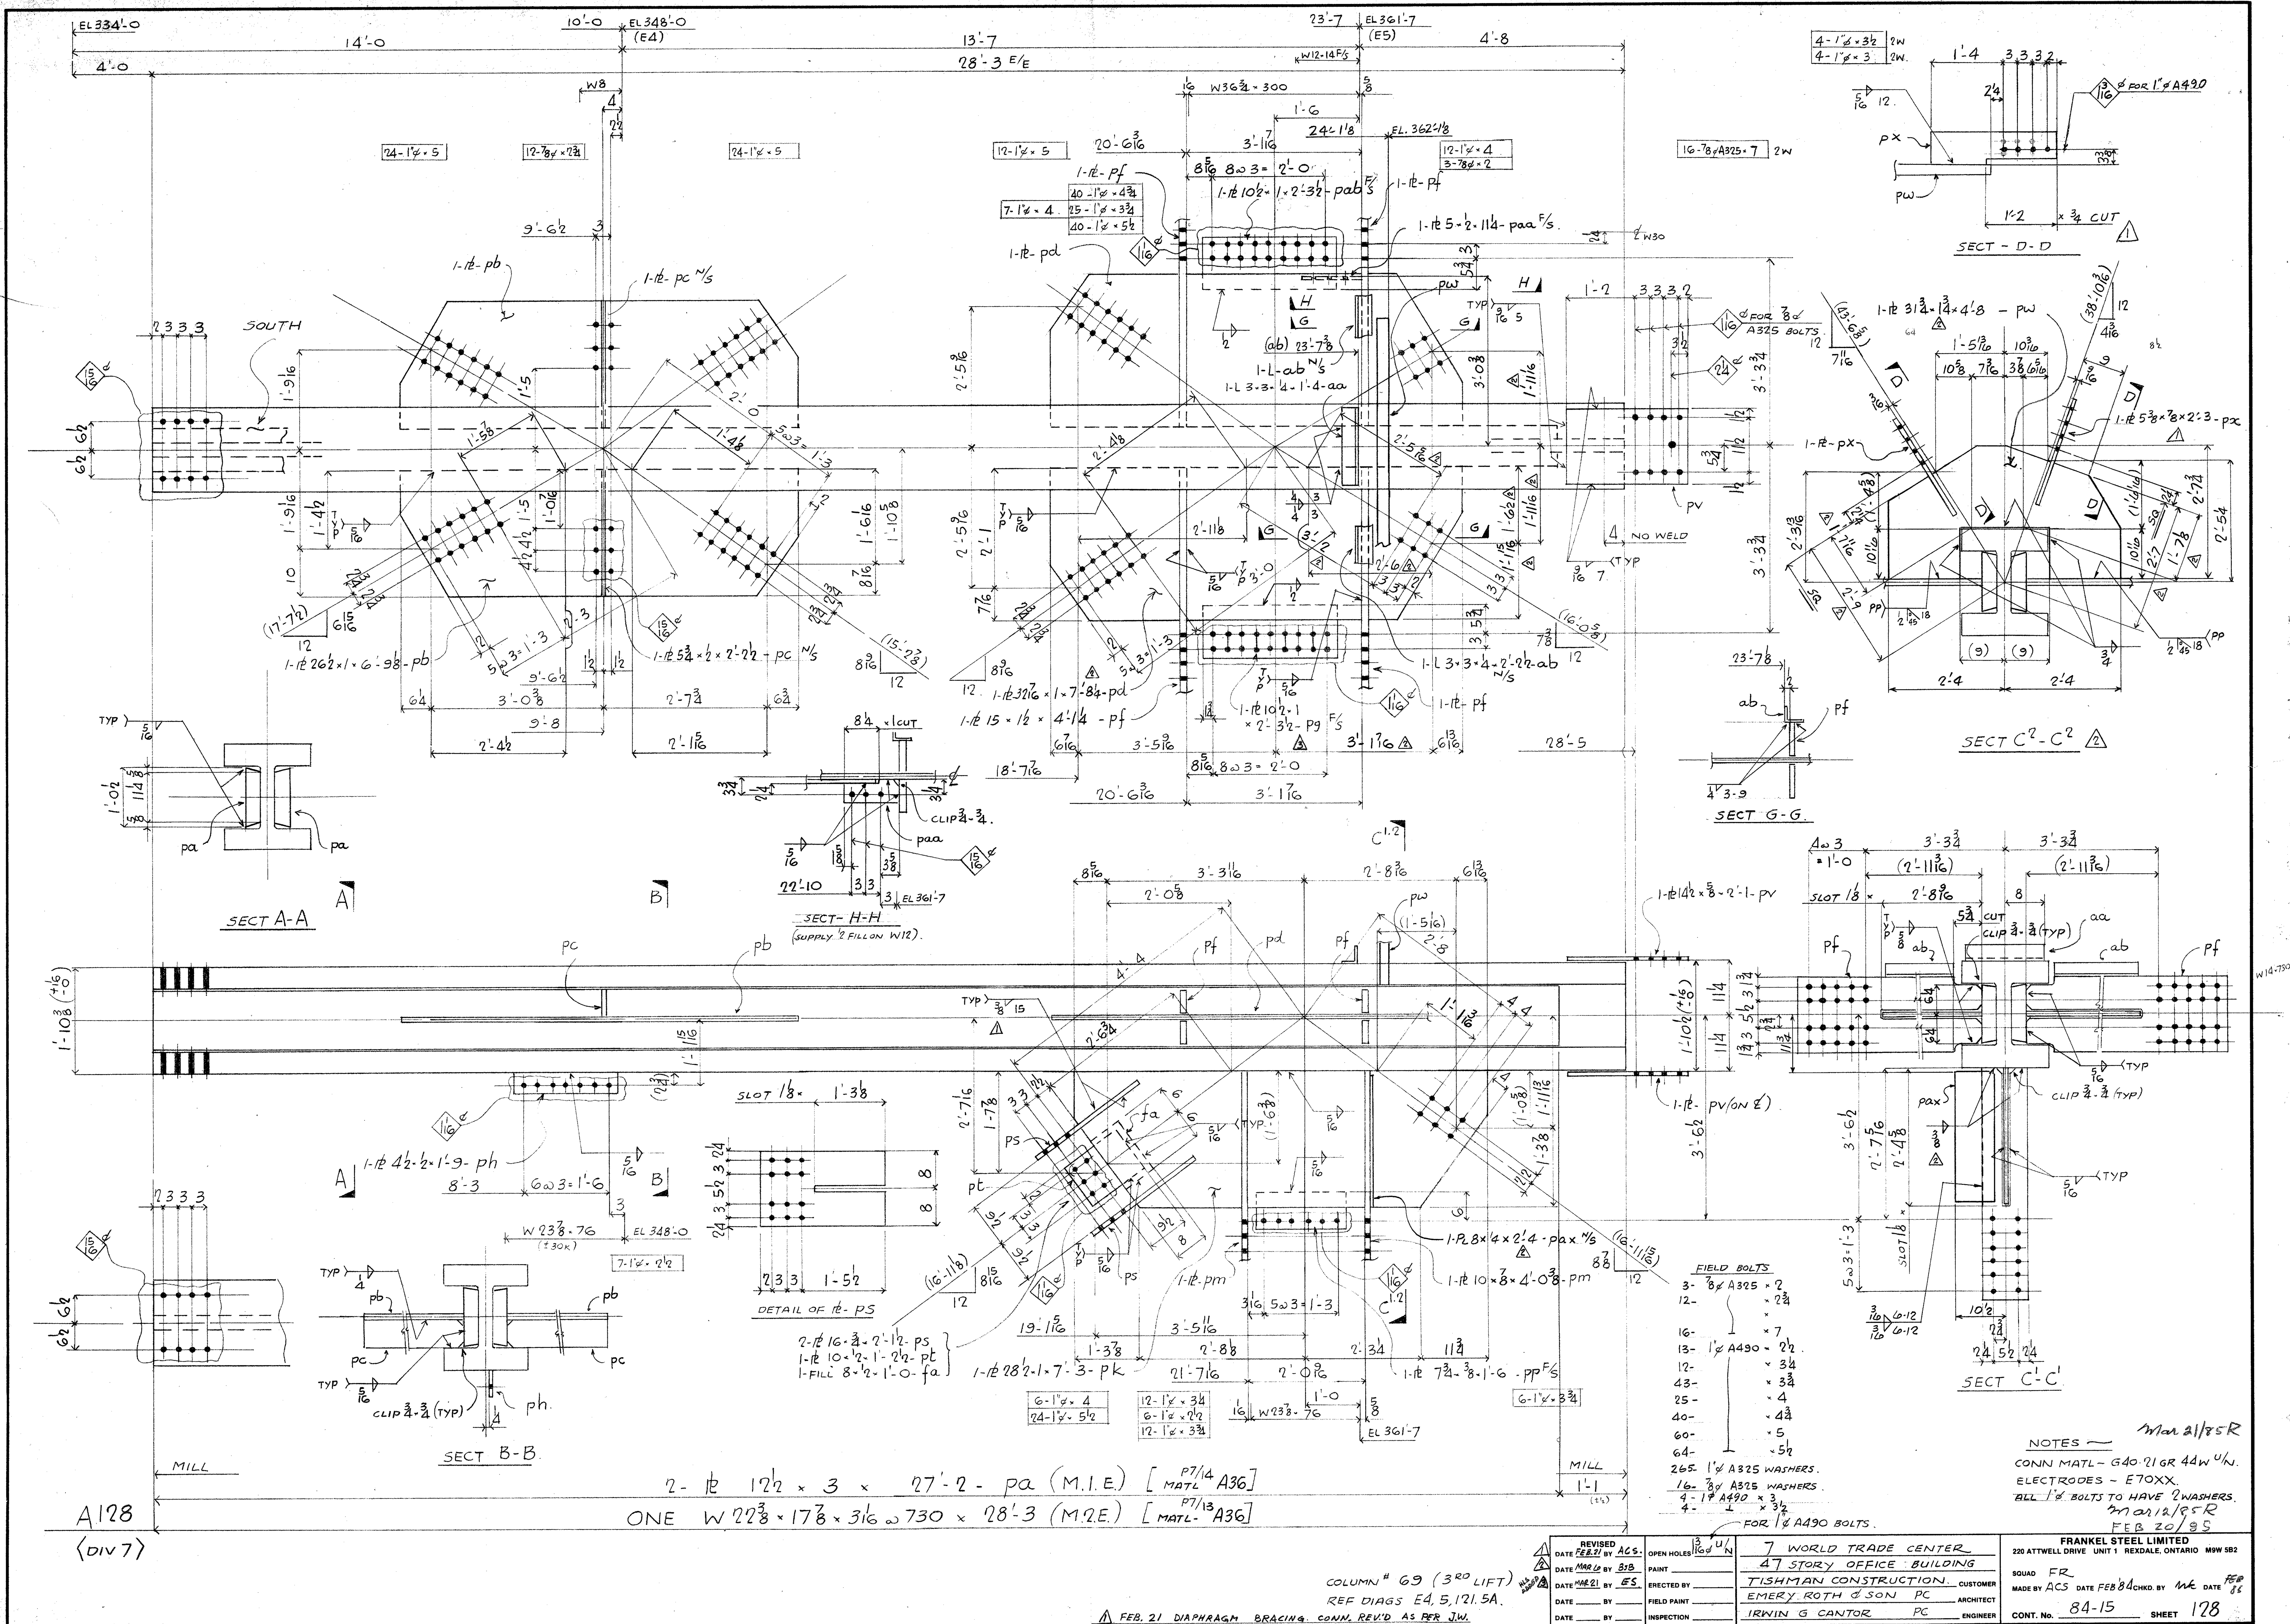

SECT A-A
SECT B-B
SECT C²-C²
SECT C¹-C¹
SECT D-D
SECT G-G
SECT H-H
(SUPPLY ½ FILL ON W12)
DETAIL OF ℙ-PS
SOUTH
EL 334'-0
EL 348'-0 (E4)
EL 361'-7 (E5)
28'-3 E/E
2- ℙ 12½ × 3 × 27'-2 - pa (M.I.E.) [MATL P7/14 A36]
ONE W 22⅜ × 17⅞ × 3 1/16 ω 730 × 28'-3 (M.2E.) [MATL P7/13 A36]
A128
⟨DIV 7⟩
COLUMN # 69 (3RD LIFT)
REF DIAGS E4, 5, 121.5A.
FIELD BOLTS
3- ⅞ø A325 × 2
12- × 2¾
16- × 7
13- 1"ø A490 × 2½
12- × 3¼
43- × 3¾
25- × 4
40- × 4¾
60- × 5
64- × 5½
265- 1"ø A325 WASHERS.
16- ⅞ø A325 WASHERS
4- 1"ø A490 × 3½
4-
FOR 1"ø A490 BOLTS.
NOTES —
CONN MATL - G40.21 GR 44W U/N.
ELECTRODES - E70XX.
ALL 1"ø BOLTS TO HAVE 2 WASHERS.
Mar 21/85 R
Mar 12/85 R
FEB 20/85
FEB. 21 DIAPHRAGM BRACING CONN. REV'D AS PER J.W.
MAR 6 REVISE DIAPHRAGM BRCG. TO SUIT INSTR. AS PER J.W. ADD PL-pax
REVISED
DATE FEB.21 BY ACS.
DATE MAR 6 BY BSB
DATE MAR 21 BY ES
OPEN HOLES 13/16ø U/N
7 WORLD TRADE CENTER
47 STORY OFFICE BUILDING
TISHMAN CONSTRUCTION. CUSTOMER
EMERY ROTH & SON PC ARCHITECT
IRWIN G CANTOR PC ENGINEER
FRANKEL STEEL LIMITED
220 ATTWELL DRIVE UNIT 1 REXDALE, ONTARIO M9W 5B2
SQUAD FR
MADE BY ACS DATE FEB'84 CHKD. BY MK DATE FEB 86
CONT. No. 84-15 SHEET 128
A113