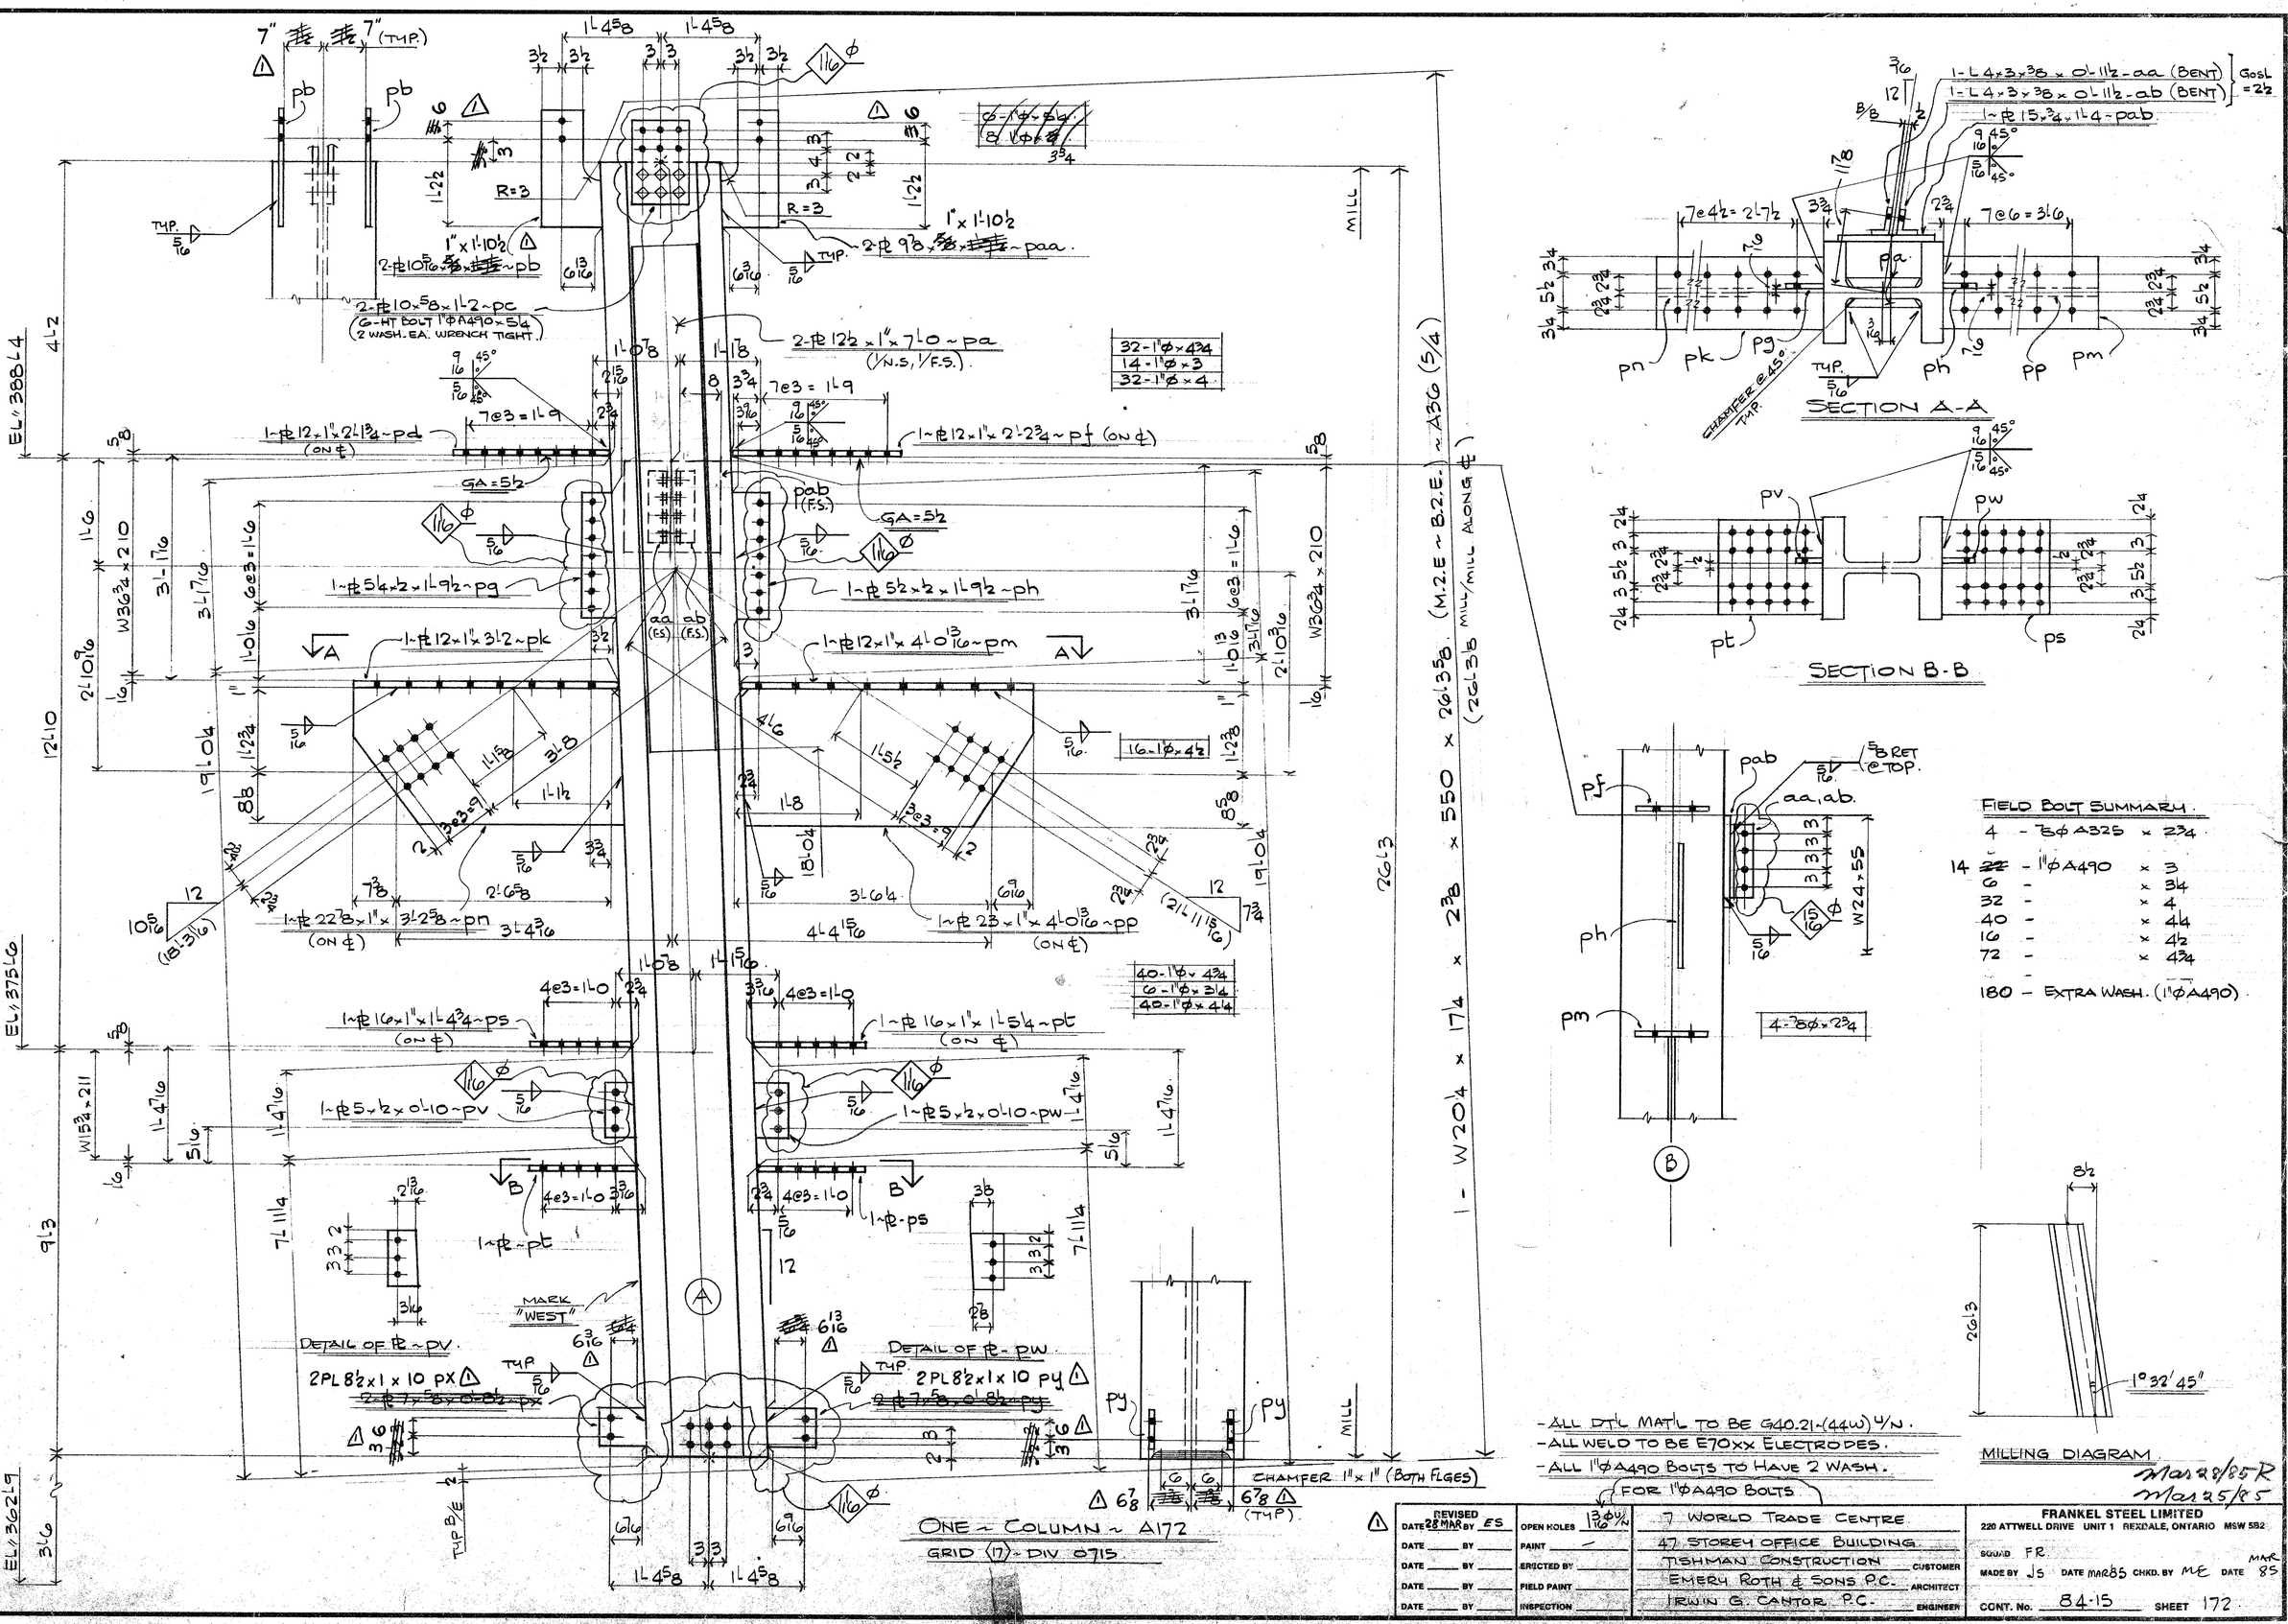


REVISED DATE 28 MAR BY ES	OPEN HOLES 13/16 Φ U/N	7 WORLD TRADE CENTRE	FRANKEL STEEL LIMITED 220 ATTWELL DRIVE UNIT 1 REXDALE, ONTARIO M9W 5B2
DATE ____ BY ____	PAINT —	47 STOREY OFFICE BUILDING	
DATE ____ BY ____	ERECTED BY ____	TISHMAN CONSTRUCTION — CUSTOMER	
DATE ____ BY ____	FIELD PAINT ____	EMERY ROTH & SONS P.C. — ARCHITECT	SQUAD FR
DATE ____ BY ____	INSPECTION ____	IRWIN G. CANTOR P.C. — ENGINEER	MADE BY JS DATE MAR85 CHKD. BY ME DATE MAR 85
			CONT. No. 84-15 SHEET 172

Mar 28/85 R
Mar 25/85