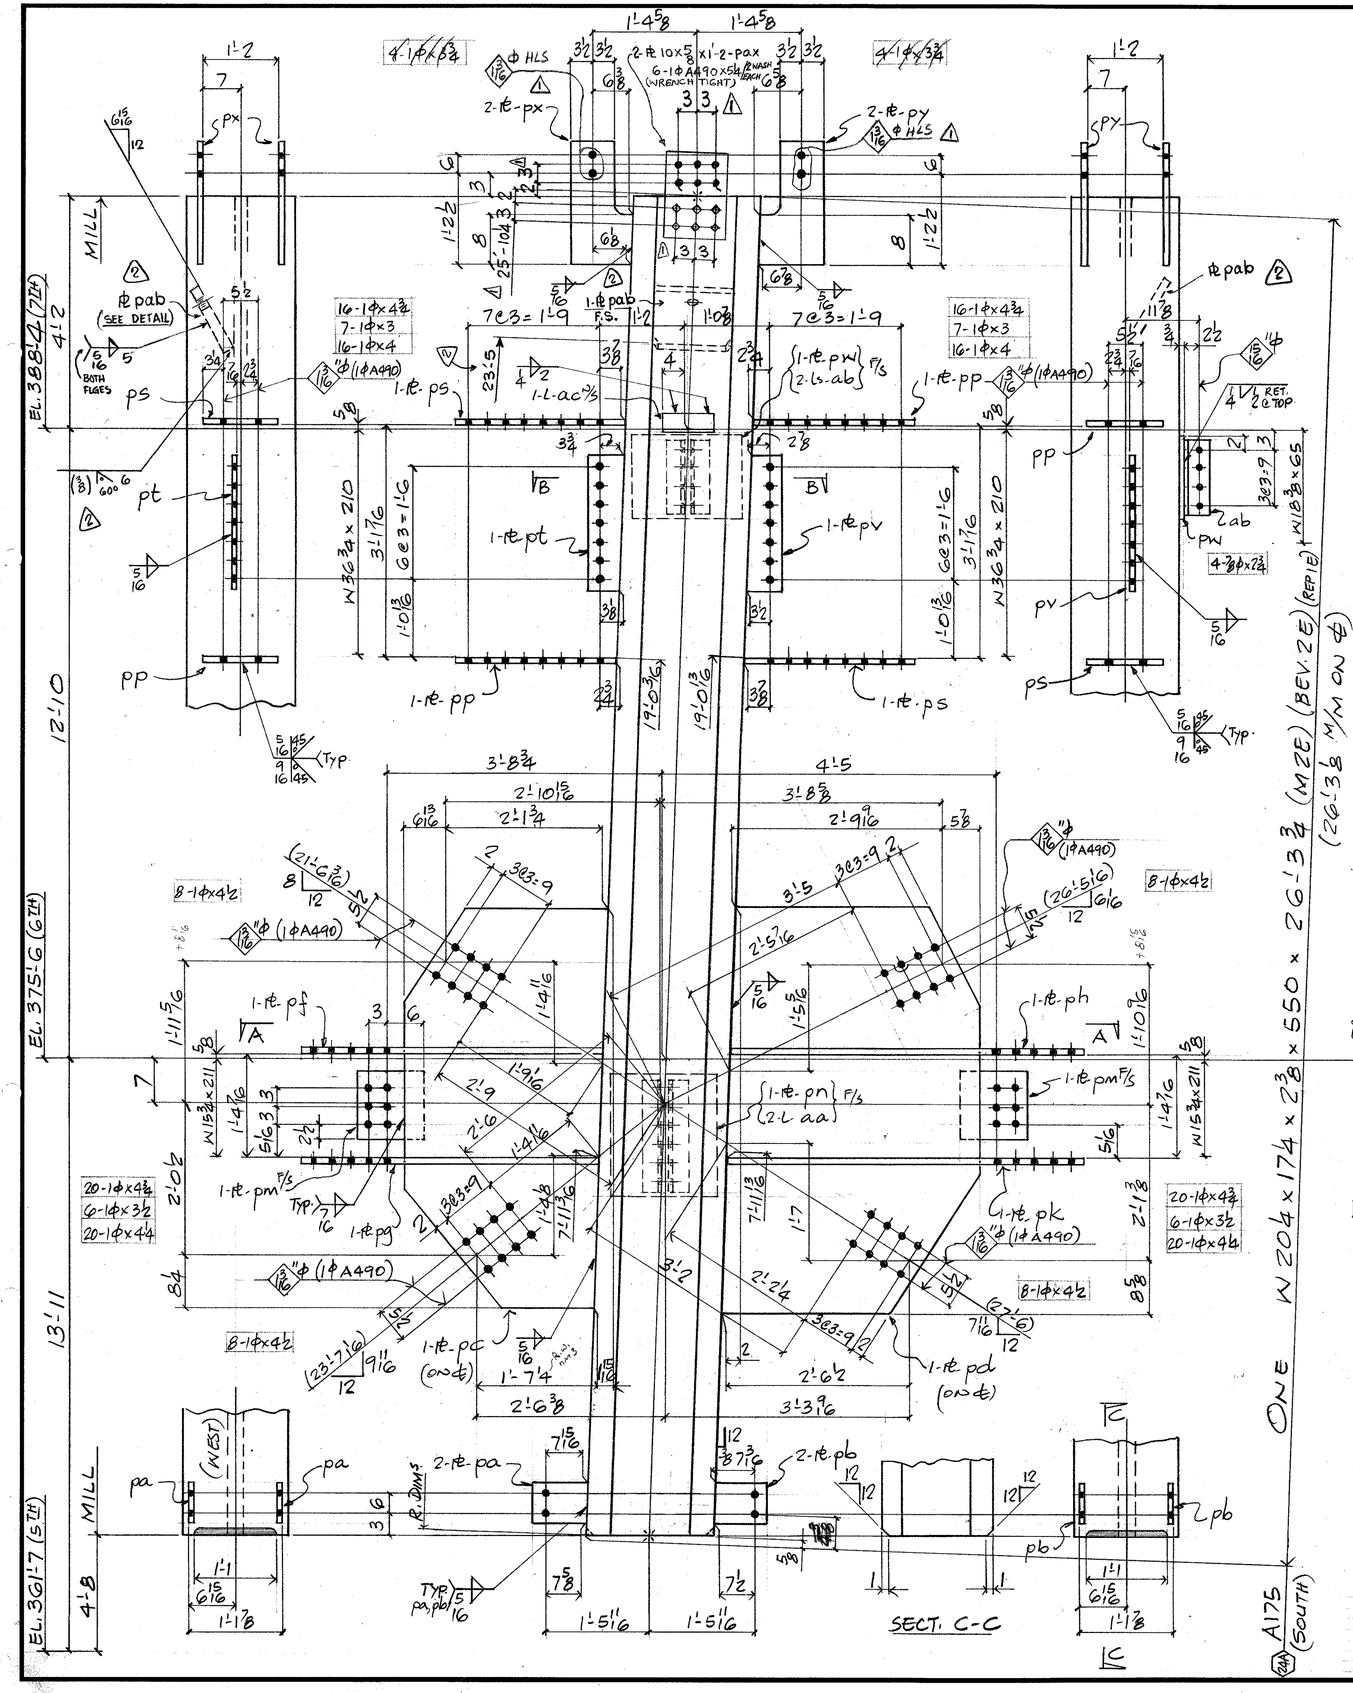


BILL OF MATERIAL

LINE	COMM'X SHIP DIVN.	PIECE MARKS MAIN MAT'L.	PIECE MARKS DETAIL MAT'L.	NO. OF PIECES	MATERIAL DESCRIPTION PL	WIDTH Inch	WIDTH 16th	X PLATE ONLY	THK. In.	THK. 16th	GRADE CODE	DOOR	FINISHED LENGTH Feet	FINISHED LENGTH In.	FINISHED LENGTH 16th	PAGE	LINE	REMARKS
01				FOD.1														
02																		
03			PA	2	PL	9	12	x	1	0	44W			9	8			BEV. 1E
04			PB	2		9	4	x	1	0				9	8			BEV. 1E
05			PC	1		32	9	x	1	0				5	4	12		BEV. 1E
06			PD	1		41	7	x	1	0				5	5	8		BEV. 1E
07			PE	1		16	0	x	1	0				4	0	10		PREP 1E
08			PG	1		16	0	x	1	0				4	0	2		
09			PH	1		16	0	x	1	0				4	8	14		
10			PK	1		16	0	x	1	0				4	9	6		
11			PM	2		11	0	x	1	2				1	11	0		
12			PN	1		17	0	x	1	2				1	7	0		
13			PP	2		12	0	x	1	0				2	1	12		PREP 1E
14			PS	2		12	0	x	1	0				2	2	14		PREP 1E
15			PT	1		5	12	x	1	2				1	9	8		BEV. 1E
16			PV	1		5	4	x	1	2				1	9	8		BEV. 1E
17			PW	1		11	0	x	1	2				1	5	0		
18			PX	2		9	14	x	1	0				1	10	8		BEV. 1E
19			PY	2		10	6	x	1	0				1	10	8		BEV. 1E
20																		
21			AA	2	L	4x3x3/8								1	6	0		
22			AB	2	L	4x3x3/8								1	0	0		
23			AC	1	L	3x3x1/4									8	0		
24																		
25																		
26		TOTAL											TOTAL					1 OF 2
01																		
02				1	JF	1/4								2	9	0		
03				1	JF	5/16								77	1	0		
04				1	JF	7/16								3	8	0		
05				1	GG	5/16								9	4	0		
06				1	GG	9/16								9	4	0		
07																		
08																		
09																		
10																		
11																		
12																		
13																		
14	070.1	A175		1	W 14x550						A36		26	3	12	5	4	M46, B2E, P1E, COL
15																		
16																		
26		TOTAL	36										TOTAL	164				2 OF 2

May 8/85 K
Apr 24/85 R
Apr 10/85

REV.	DATE	BY	SPEC.	HOLES	FINISH
1	APR 21/85	JM	A36 4/N	1 1/16"℄ 4/N	
2	MAY 8/85	JEB			
3	DATE	BY			

FRANKEL STEEL LIMITED
220 ATTWELL DRIVE, UNIT 1, REXDALE, ONTARIO M9W 5B2

MADE 27	DATE	SQUAD	PROJECT: 7 WORLD TRADE CENTER	CONTRACT	DWG.No.
PBG	APR 85	FR	DETAIL: COLUMN (24A) (4TH TIER)	84-15	175
CHK'D. 28 MK	DATE APR 85				