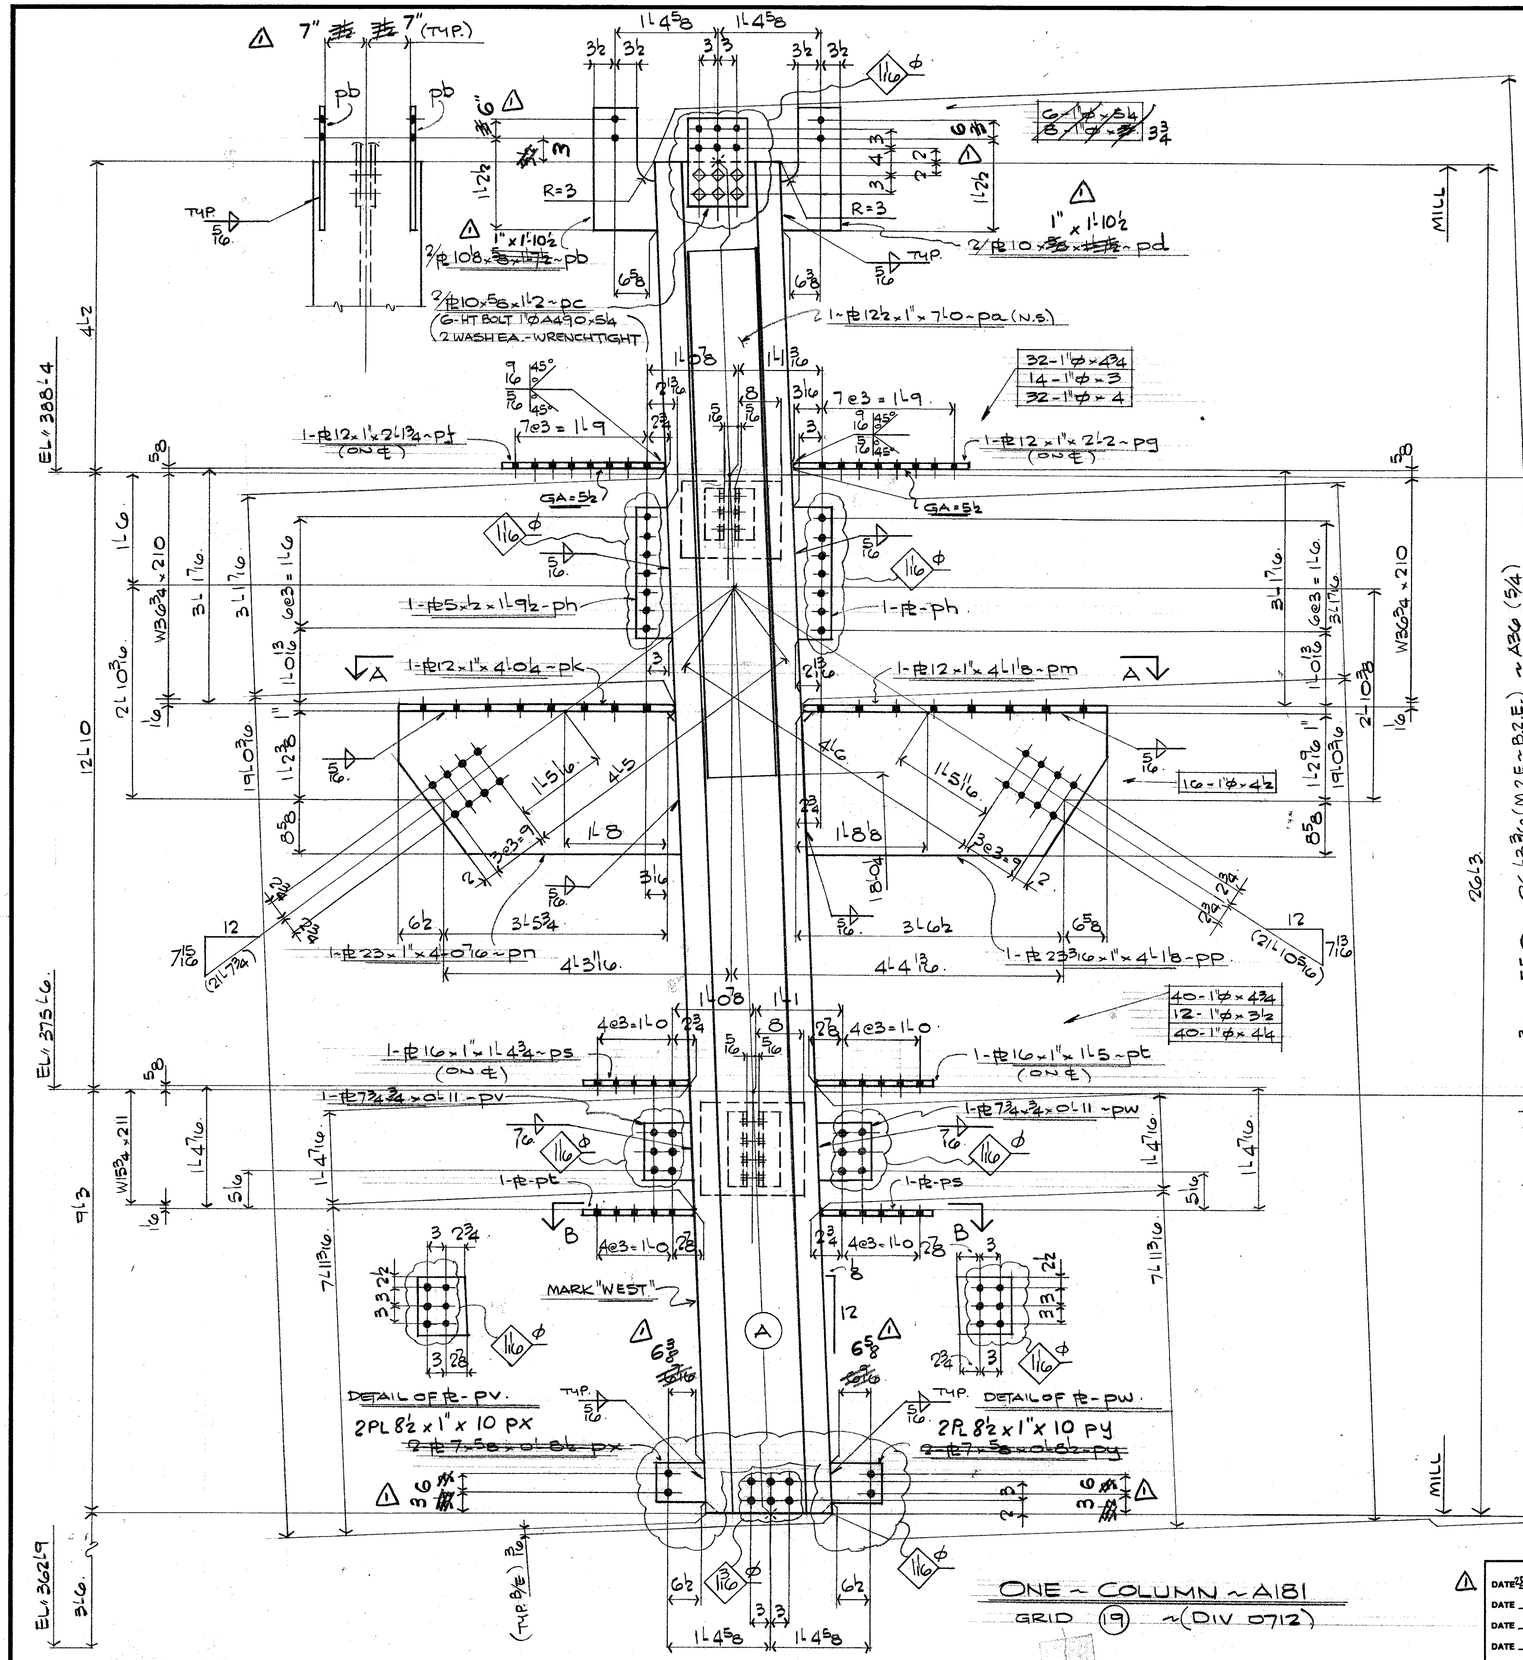


FIELD BOLT SUMMARY

7	- 7/8ØA325	x	2¾
14	- 1ØA490	x	3
12	- 〃	x	3½
32	- 〃	x	4
40	- 〃	x	4¼
16	- 〃	x	4½
72	- 〃	x	4¾

180 :- EXTRA WASH. (1ØA490).

- ALL DETAIL MAT'L TO BE G40.21 (44W) U/N.
- ALL WELD TO BE E70XX ELECTRODES.
- ALL 1ØA490 BOLTS TO HAVE 2 WASHERS.

REVISED DATE 28 MAR BY ES	OPEN HOLES 13/16" U/N	7 WORLD TRADE CENTRE	FRANKEL STEEL LIMITED 220 ATTWELL DRIVE UNIT 1 REXDALE, ONTARIO M9W 5B2
DATE ___ BY ___	PAINT —	47 STOREY OFFICE BUILDING.	SQUAD FR
DATE ___ BY ___	ERECTED BY ___	TISHMAN CONSTRUCTION CUSTOMER	MADE BY JS DATE MAR85 CHKD. BY MK DATE MAR 85
DATE ___ BY ___	FIELD PAINT ___	EMERY ROTH & SONS, P.C. ARCHITECT	CONT. No. 84-15 SHEET 181
DATE ___ BY ___	INSPECTION ___	IRWIN G. CANTOR, P.C. ENGINEER	