
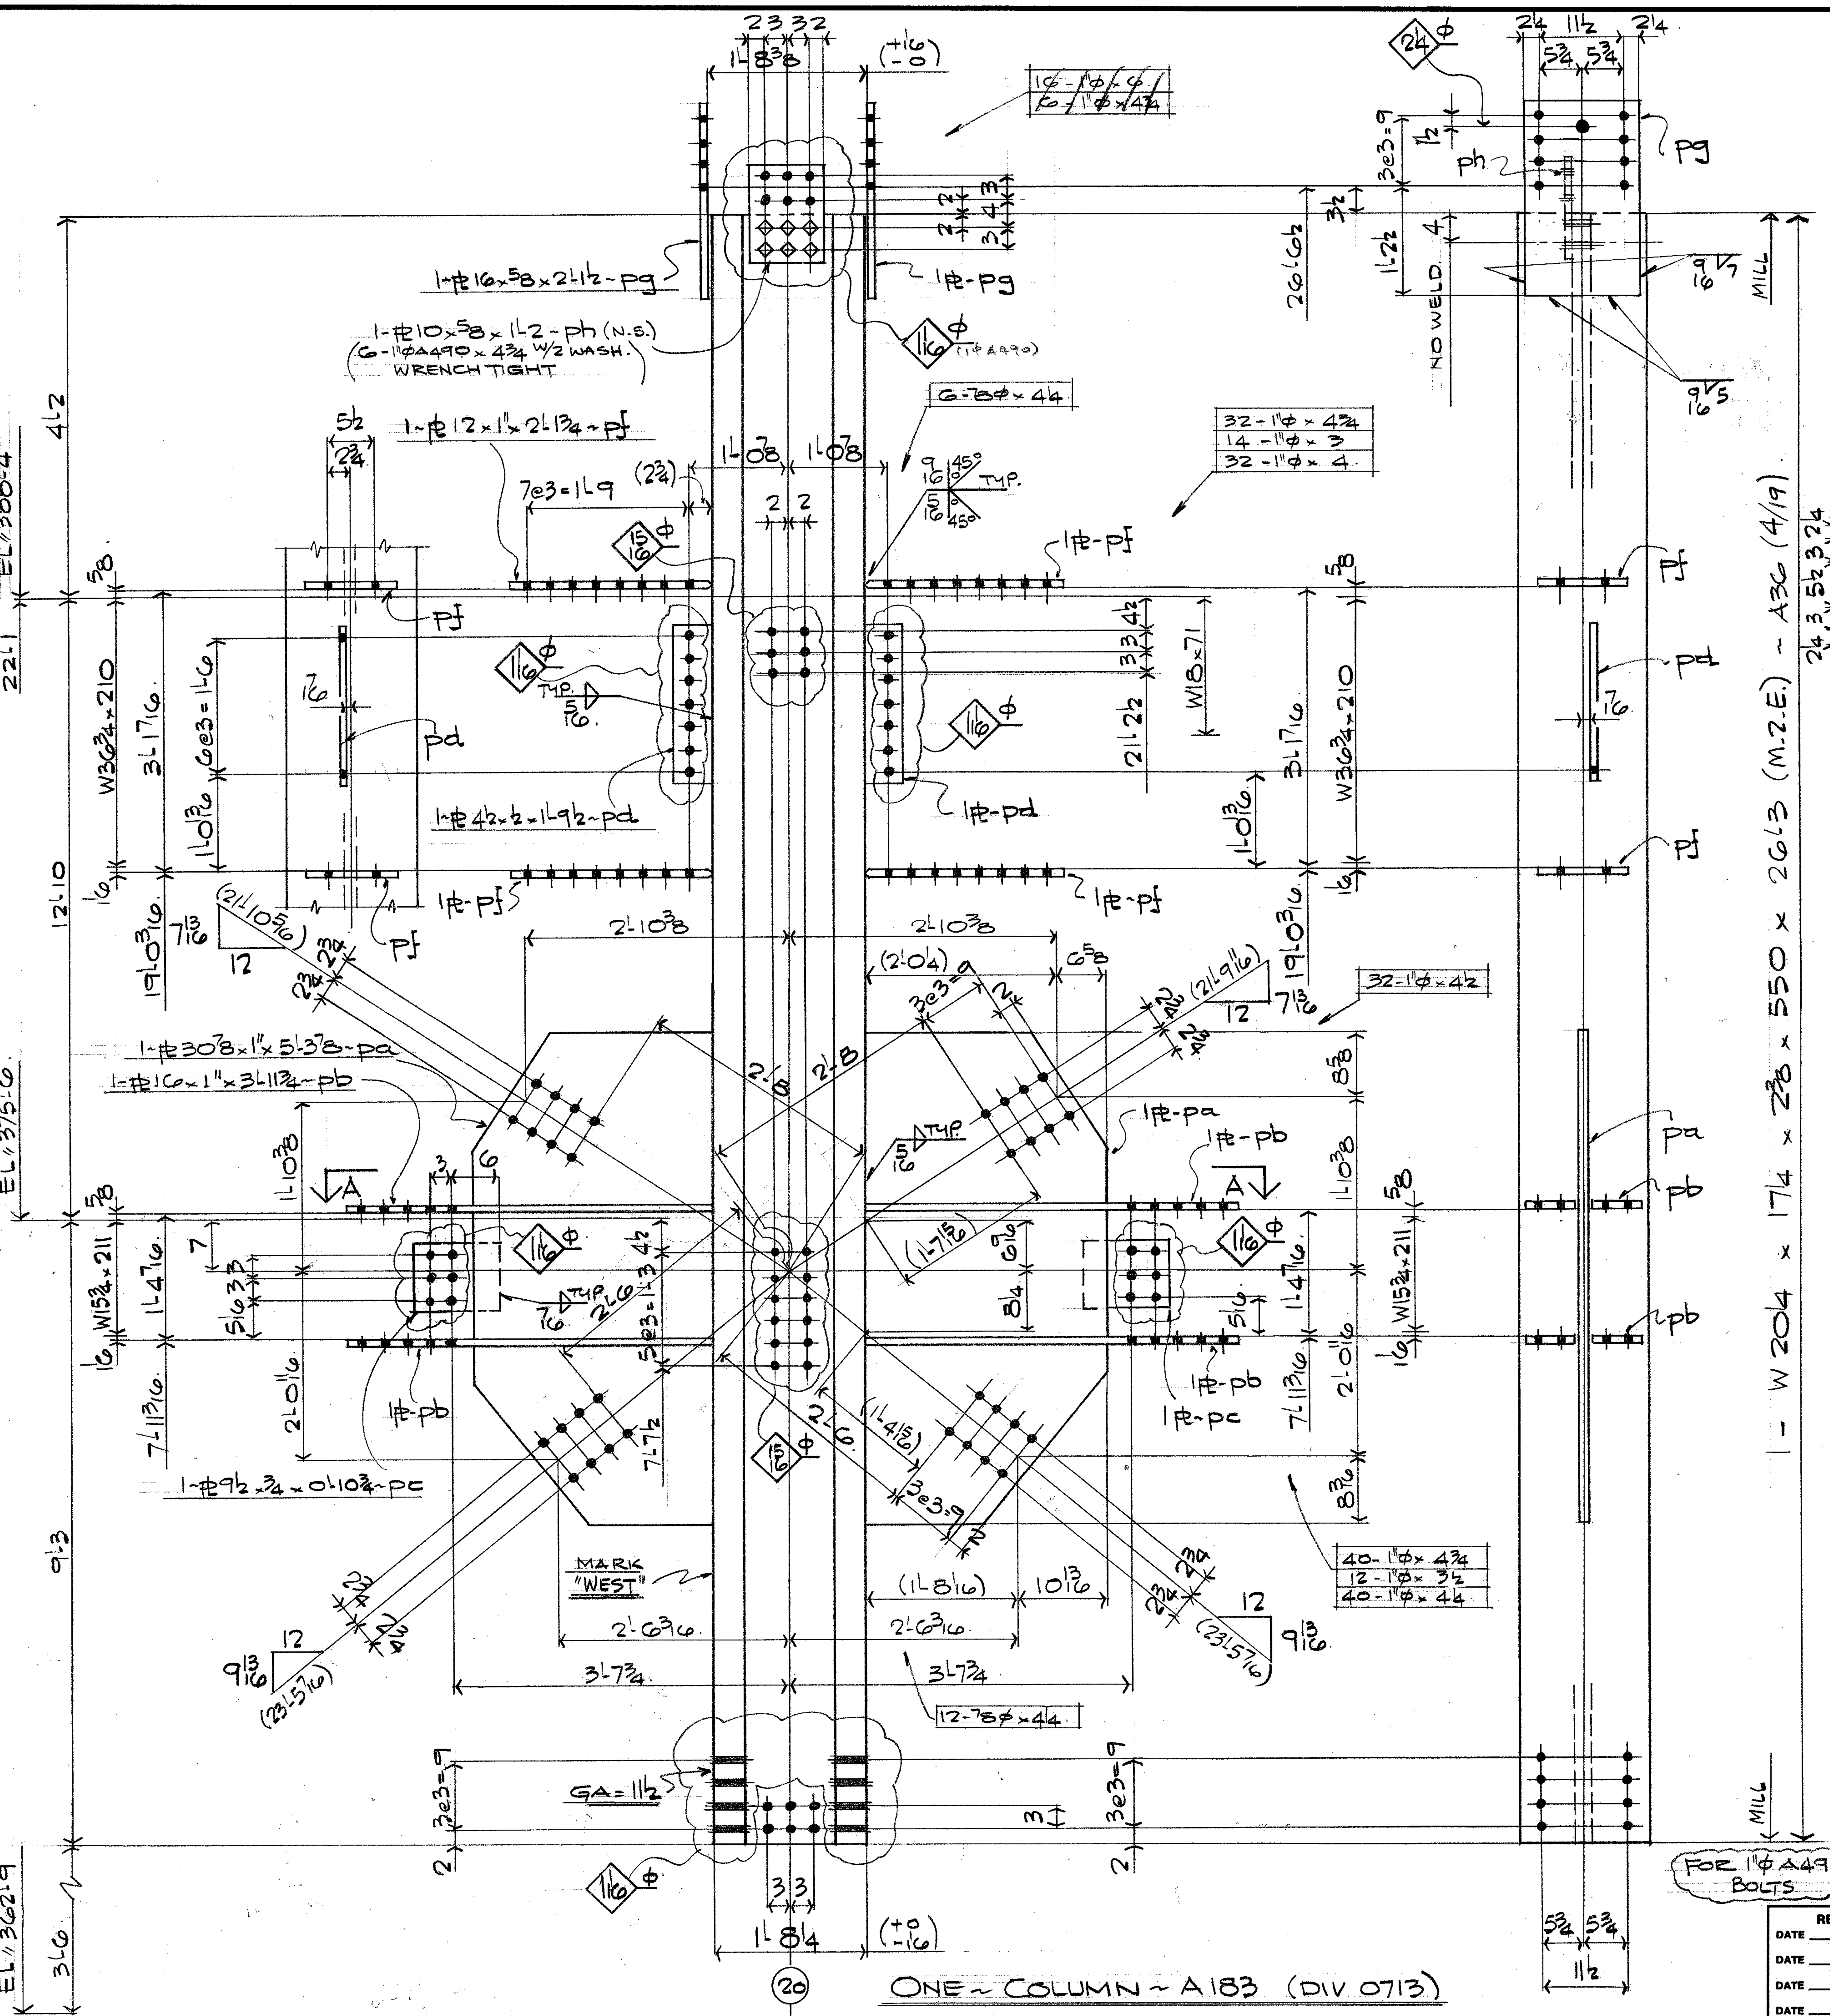


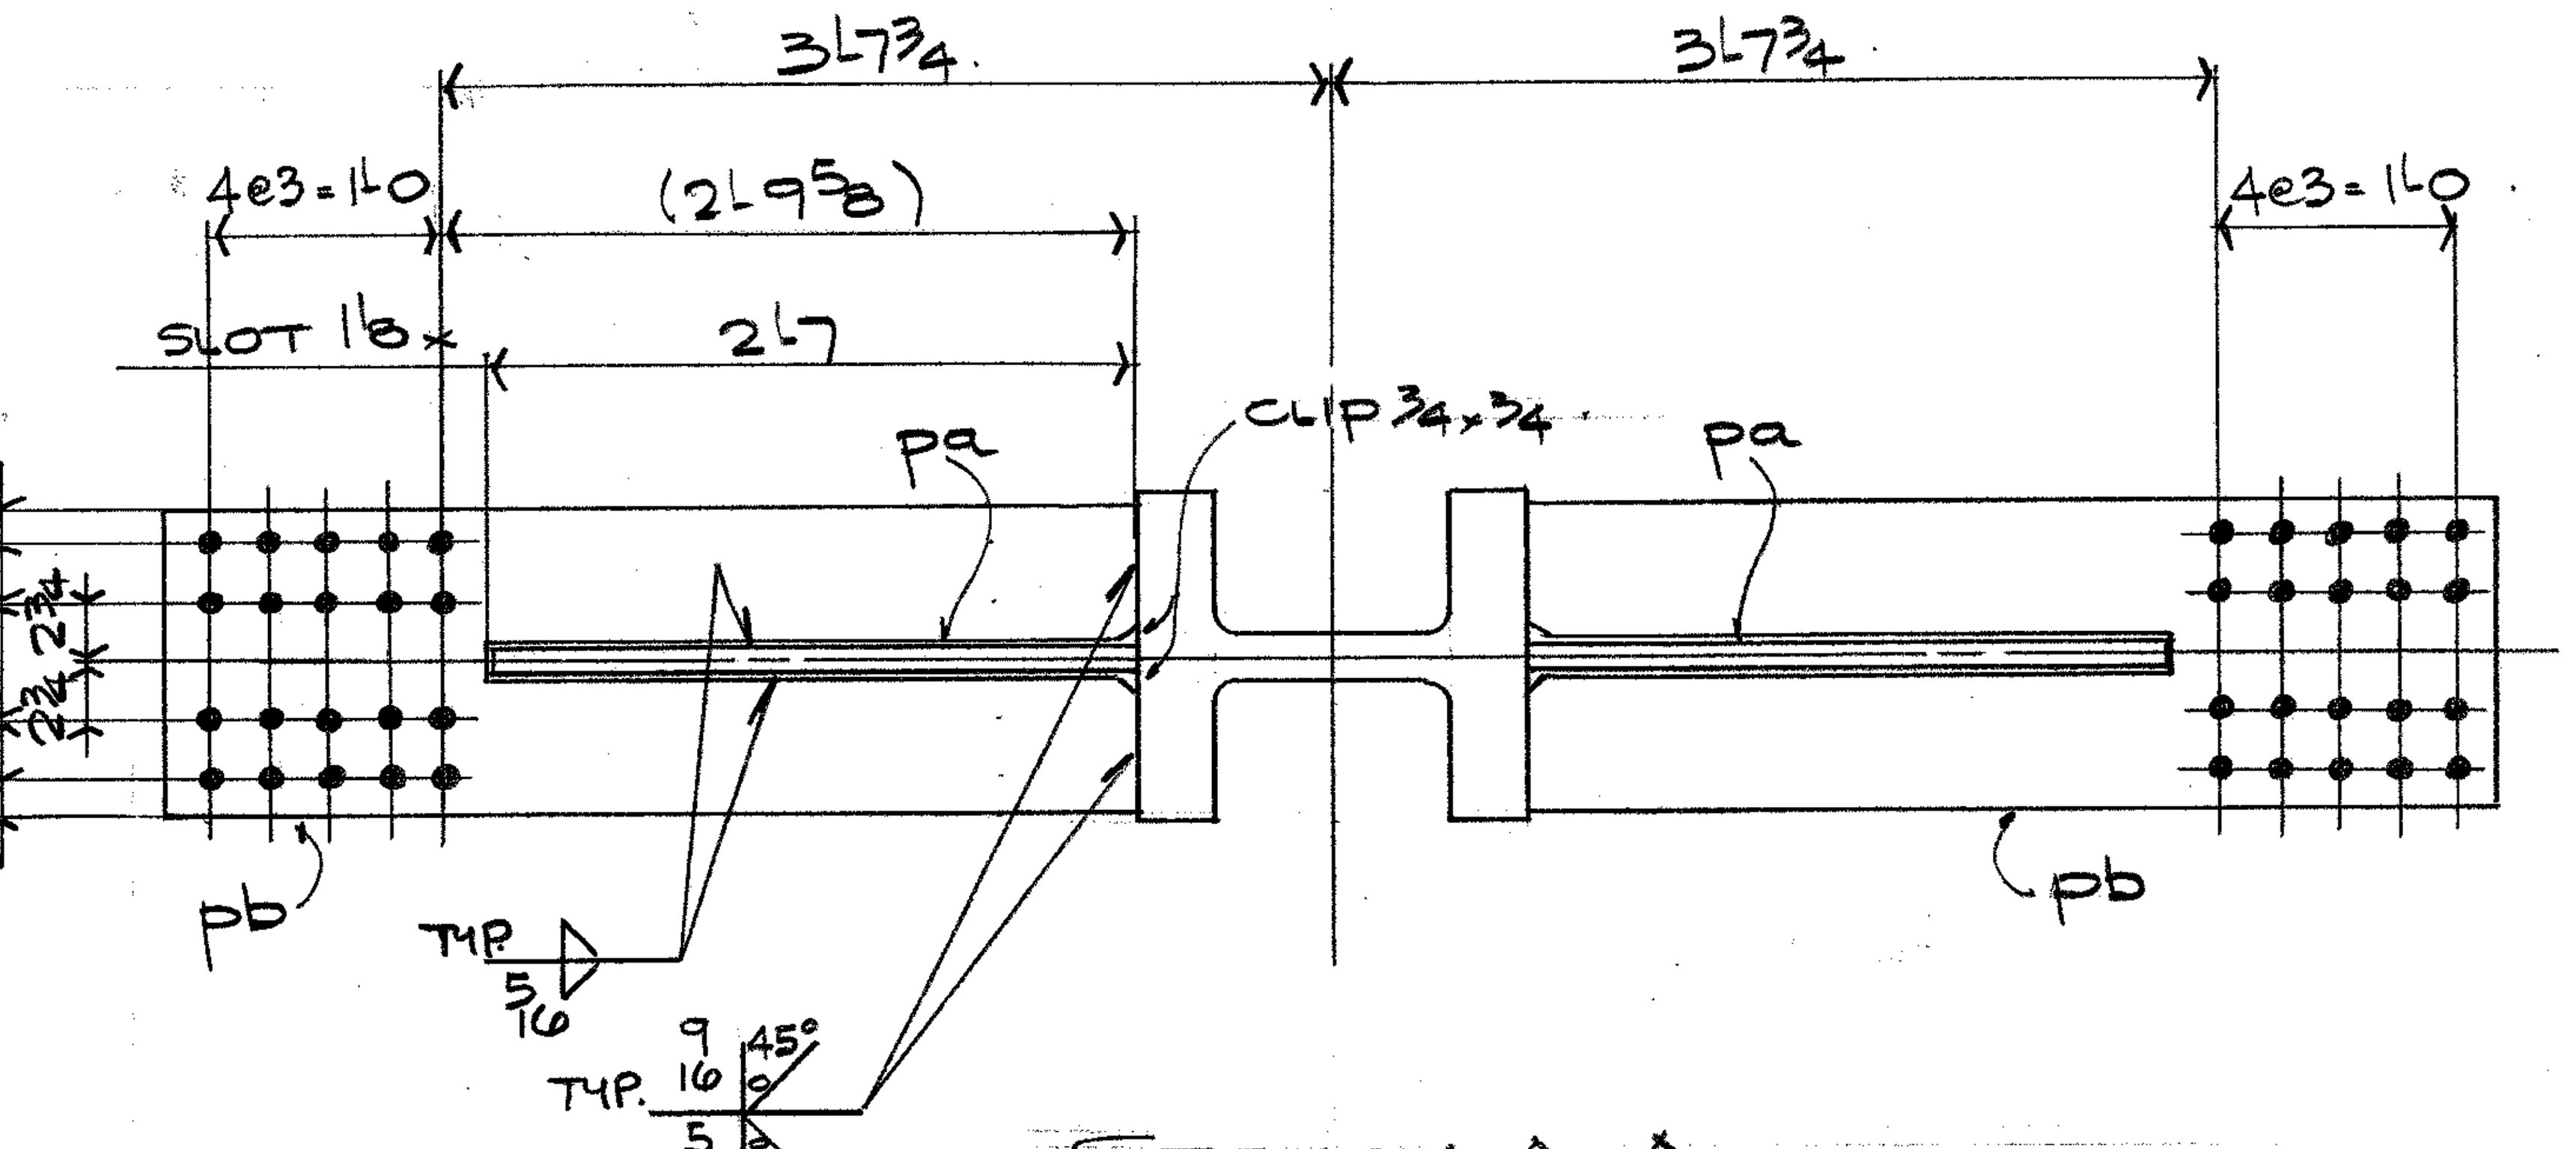

SECTION A-A

FIELD BOLT SUMMARY.

18	-	7/8φ A325	×	4 1/4
14	-	1"φ A490	×	3
12	-	—//—	×	3 1/2
32	-	—//—	×	4
40	-	—//—	×	4 1/4
32	-	—//—	×	4 1/2
72	-	—//—	×	4 3/4

- ALL 1"φ A490 BOLTS TO HAVE 2 WASH. EA.
- ALL DETAIL MAT'L TO BE G40.21 (44W)
- ALL WELD ~ E70XX ELECTRODES.

FOR 1"φ A490 BOLTS

mar 29/85

REVISED		
DATE ___ BY ___	OPEN HOLES 13/16φ	7 WORLD TRADE CENTRE
DATE ___ BY ___	PAINT —	47 STOREY OFFICE BUILDING.
DATE ___ BY ___	ERECTED BY ___	TISHMAN CONSTRUCTION CUSTOMER
DATE ___ BY ___	FIELD PAINT ___	EMERY ROTH & SONS P.C. ARCHITECT
DATE ___ BY ___	INSPECTION ___	IRWIN G. CANTOR P.C. ENGINEER

FRANKEL STEEL LIMITED
220 ATTWELL DRIVE UNIT 1 REXDALE, ONTARIO M9W 5B2

SQUAD FR
MADE BY JS DATE MAR 85 CHKD. BY ME DATE MAR 85
CONT. No. 84-15 SHEET 183.