


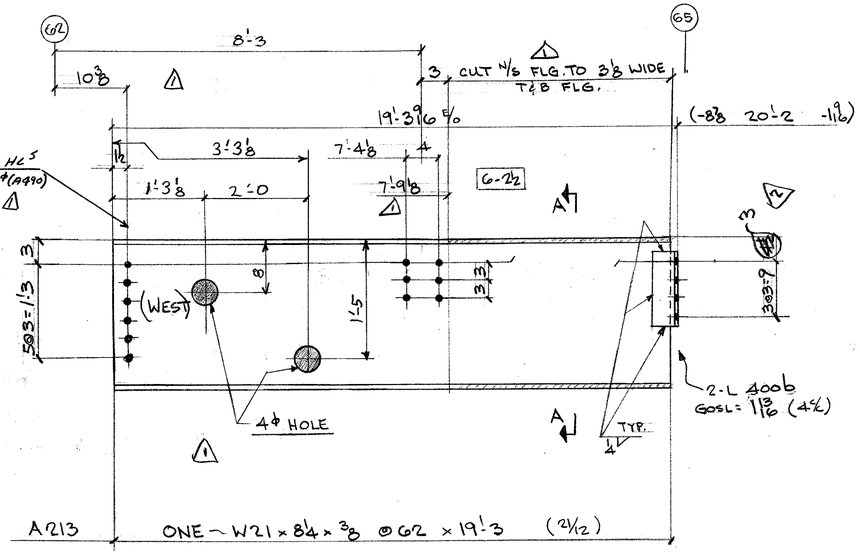


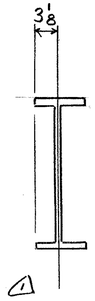

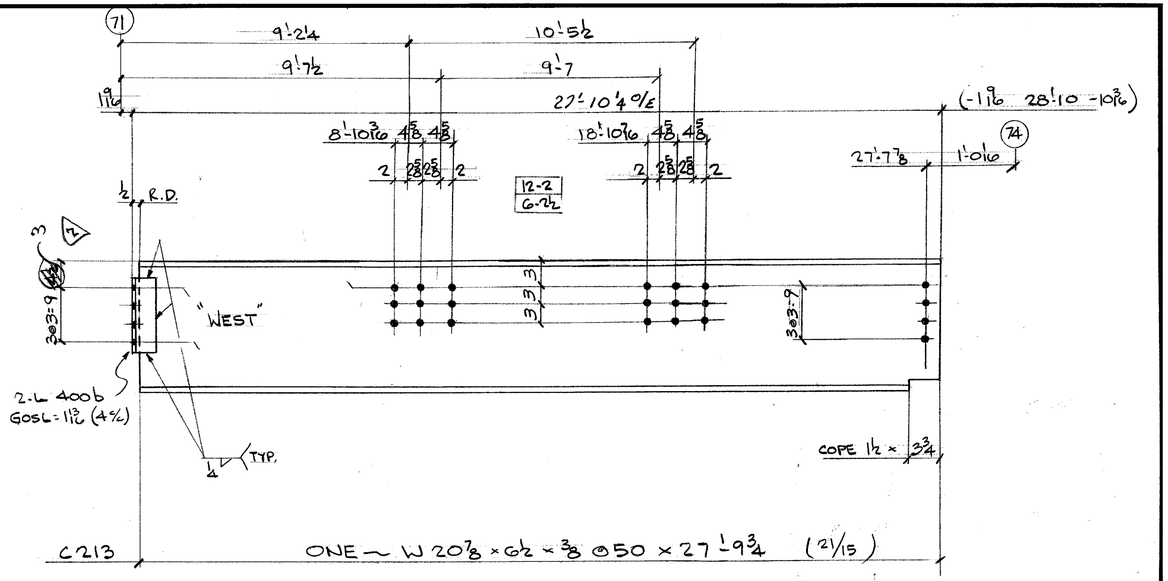

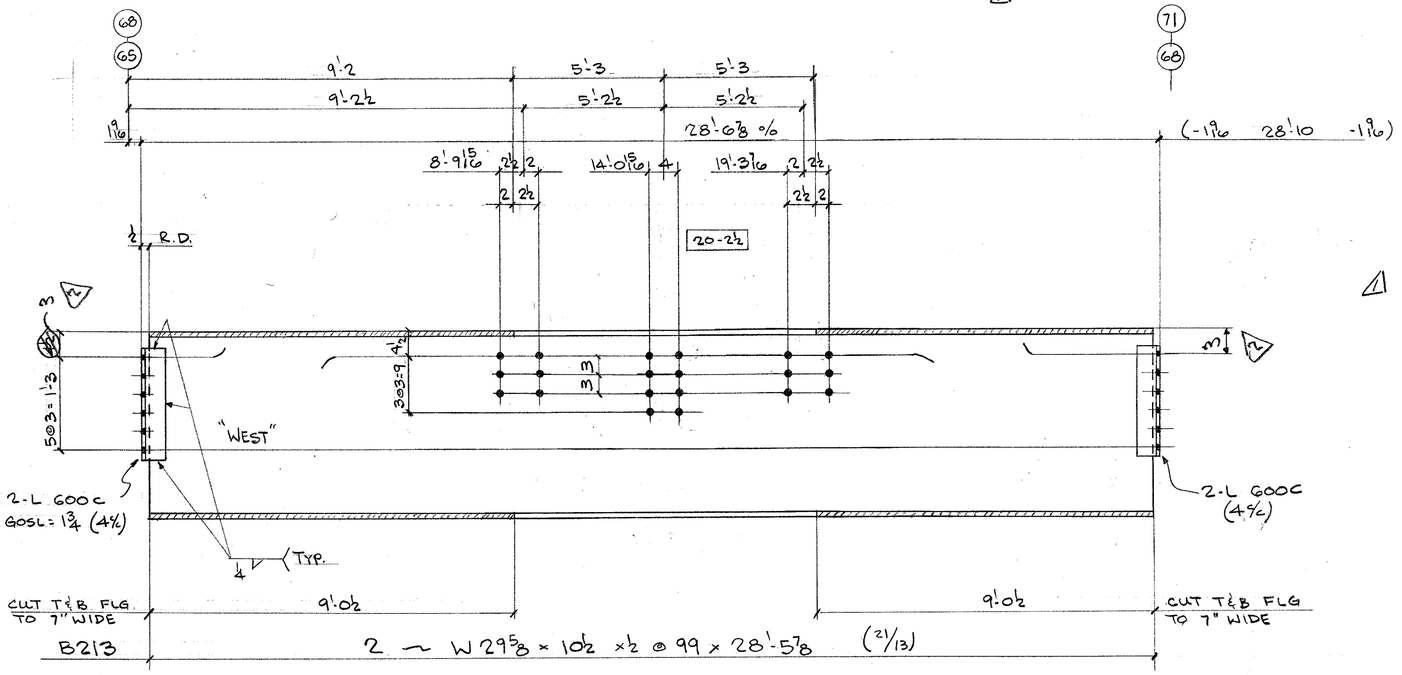

BILL OF MATERIAL

LINE	COOSDTE	COMMX SHIP DIVN.	PIECE MARKS MAIN MAT'L.	PIECE MARKS DETAIL MAT'L.	NO. OF PIECES	MATERIAL DESCRIPTION PL	WIDTH Inch	WIDTH 16th	X PLATE ONLY	THK. In.	THK. 16th	GRADE CODE	DSOR	FINISHED LENGTH Feet	FINISHED LENGTH In.	FINISHED LENGTH 16th	PAGE	LINE	REMARKS
01					F001														
02																			
03				400B	2		L		3x3x5/16			44W			0	11	8		
04																			
05																			
06																			
07					1		1F	1/4							2	9	0		
08																			
09		0002	A213		1		W21x62					A572-GR50			19	3	0	21	12
10																			
11																			
12																			
13																			
14																			
15																			
16																			
17					F002														
18																			
19				600c	8		L		3x3x5/16			44W			1	5	8		
20																			
21					1		1F	1/4							1	5	0	0	
22																			
23		0001	B213		1		W30x99					A572-GR50			28	5	1	21	13
24		0002	B213		1		"					"			28	5	1	21	13
25																			
26		TOTAL					TOTAL										1	OF	2
01																			
02																			
03																			
04																			
05					F001														
06																			
07				400B	2		L		3x3x5/16			44W			0	11	8		
08																			
09					1		1F	1/4							2	9	0		
10																			
11		0001	C213		1		W21x50					A572-GR50			27	9	12	21	15
12																			
13																			
26		TOTAL			23		TOTAL								122		2	OF	2

DET MAT'L G40.21-44W

FIELD BOLTS

12 } - 7/8 ϕ A325 { x2
52 } { x2 1/2

NO PAINT
WELD - E70XX

REF. DIAG - E2

REV.			
1	DATE FEB 4/To APP	BY WAD	
2	DATE MAR 11/85	BY JM	
3	DATE	BY	

SPEC. A572 GR 50 CL 1
HOLES 25 ϕ U/N
FINISH

FRANKEL STEEL LIMITED
220 ATTWELL DRIVE, UNIT 1, REXDALE, ONTARIO M9W 5B2

MADE		DATE		SQUAD
27	WD	DEC	84	F.R.
CHK'D. 28	WAD	DATE		

PROJECT: 7 WORLD TRADE CENTRE (47 STOREY)
DETAIL: 2ND FLOOR BEAMS. EL 322'-0

CONTRACT	DWG.No.
84-15	213