

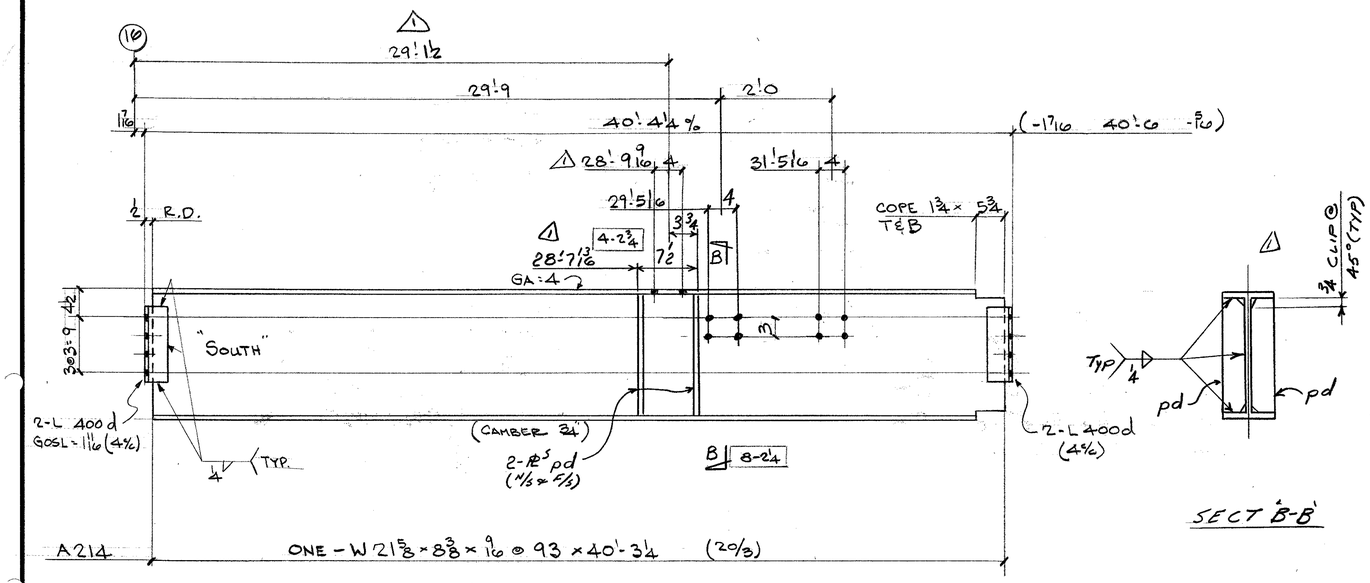


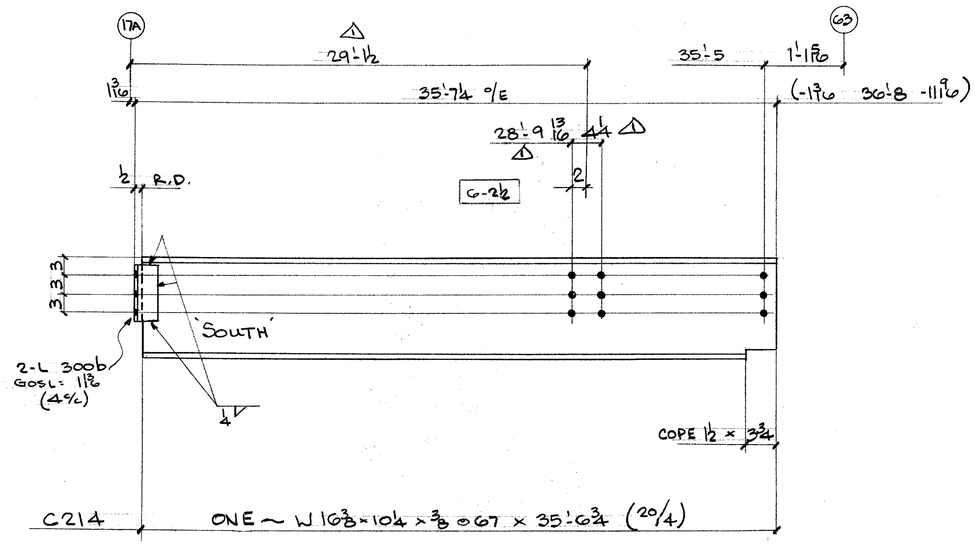

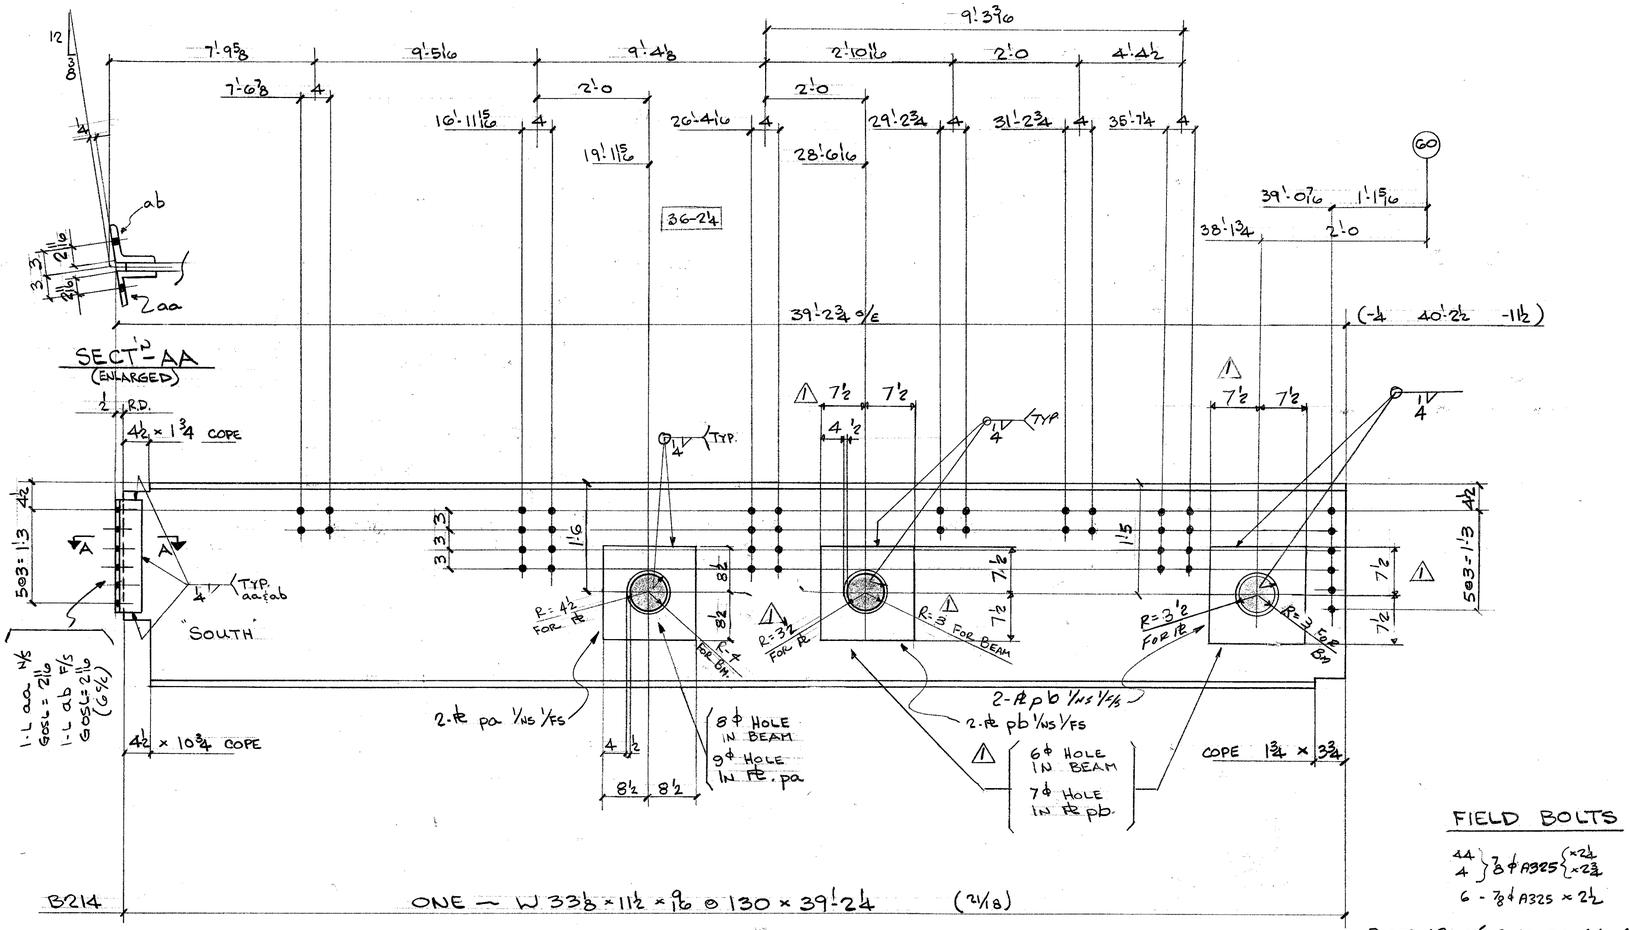

FIELD BOLTS

44 / 4 } ⅞¢ A325 {×2½ / ×2¾

6 - ⅞¢ A325 x 2½

DET MAT'G 40.21-44W
REF DIAG-E2
WELD — E70XX
NO PAINT

BILL OF MATERIAL

LINE	COOSDTE	COMMX SHIP DIVN.	PIECE MARKS MAIN MAT'L.	PIECE MARKS DETAIL MAT'L.	NO. OF PIECES	MATERIAL DESCRIPTION	WIDTH Inch	WIDTH 16th	X PLATE ONLY	THK. In.	THK. 16th	GRADE CODE	DSOR	FINISHED LENGTH Feet	FINISHED LENGTH In.	FINISHED LENGTH 16th	PAGE	LINE	REMARKS
01					F001														
02																			
03				400D	4	L	3×3×5/16					44W			11	8			
04				PD	4	PL	3	14	x	0	6	44W		1	7	11			
05					1		1F	1/4						22	3	0			
06																			
07	0009	A214			1	W	21×93					A572 GR50		40	3	4	20	3	
08																			
09																			
10					F001														
11																			
12				AA	1	L	3½×3½×5/16					44W		1	5	8			BENT
13				AB	1	L	3½×3½×5/16					44W		1	5	8			BENT
14				PB	4	PL	15	0	x	0	8	A572 GR50		1	3	0			
15				PA	2	PL	17	0	x	0	8	A572 GR50		1	5	0			
16					1		1F	1/4						45	0	0			
17																			
18	0021	B214			1	W	33×130					A572 GR50		39	2	4	21	18	
19																			
20					F001														
21																			
22				300B	2	L	3×3×5/16					44W			8	8			
23					1		1F	1/4						2	3	0			
24	0009	C214			1	W	16×67					A572 GR50		35	6	12	20	A	
25																			
26			TOTAL		27				TOTAL					188			1 OF 1		
01																			
02																			
26			TOTAL						TOTAL										

REV.				
1	DATE FEB84/TORPP	BY WAD	SPEC. A572 GR50 U/N	
2	DATE	BY	HOLES 15¢ U/N.	
3	DATE	BY	FINISH	

FRANKEL STEEL LIMITED
220 ATTWELL DRIVE, UNIT 1, REXDALE, ONTARIO M9W 5B2

MADE	DATE	SQUAD	PROJECT	CONTRACT	DWG.No.
27 WD	DEC/84	F.R.	7 WORLD TRADE CENTRE (47 STOREY)	84-15	214
CHK'D. 28 WAD	DATE DEC/84		DETAIL: 2ND FLOOR BEAMS EL 319'-10½		